
CONSTRUCTION COMPLETED



	A	B	C	D
1				
2				
3				
4				
5				

Sheet Number	Title	30%
Package A - General Sheets		
1	Cover Sheet and Location Map	X
2	List of Sheets	X
3	General Notes, Abbreviations, and Legend	X
	Structural Notes	
	Site Plan and Survey Control	
4	Plan of Existing Conditions	X
5	Ownership, ROW, and Easement Plan (1 of 2)	X
6	Ownership, ROW, and Easement Plan (2 of 2)	X
7	Plan of Subsurface Investigation Locations	X
	Geological Sections (1 of 4)	
	Geological Sections (2 of 4)	
	Geological Sections (3 of 4)	
	Geological Sections (4 of 4)	
8	General Plan of Modifications	X
9	Contractor Staging Area	X
	Erosion Control Plan (1 of 2)	
	Erosion Control Plan (2 of 2)	
	Erosion Control Plan - Sections	
	Erosion Control Plan - Details	
10	Site Utilities Plan (1 of 3)	X
11	Site Utilities Plan (2 of 3)	X
12	Site Utilities Plan (3 of 3)	X
13	Site Demolition	X
	Site Demolition and Removal Sections	
	Site Demolition and Removal Details	
14	Borrow Plan	X
	Borrow Sections	
	Environmental Mitigation Plan	
	Environmental Mitigation Sections and Details (1 of 2)	
	Environmental Mitigation Sections and Details (2 of 2)	
Package B - Earthwork		
1	CU Levee Removal Plan and Section	X
	CU Levee Removal Sections	
2	Plan of S. Loop Dr Earthfill	X
3	S. Loop Dr Earthfill Sections	X
	S. Loop Dr EarthFill Sections (2 of 2)	
4	Detention Excavation Plan	X
	Detention Excavation - Inflow Rundowns (1 of 2)	
	Detention Excavation - Inflow Rundowns (2 of 2)	
	Southwest Embankment Abutment Grading Plan	
	Southwest Embankment Abutment Grading - Sections	
	Upstream Basin Earthwork - Plan	
	Upstream Basin Earthwork - Sections	
Package C - Embankment Dam		
1	General Embankment Plan	X
2	Excavation Plan	X
	Excavation Plan (Sheet 2 of 2)	
	Excavation Sections (Sheet 1 of 2)	
	Excavation Sections (Sheet 1 of 2)	
3	Embankment Dam - Centerline Profile	X
4	Embankment Dam - Sections	X
	Embankment Dam - Sections and Details	
	Embankment Dam - Sections and Details (2 of 2)	
	Embankment Dam - Details (1 of 2)	
	Embankment Dam - Details (2 of 2)	
5	Embankment Drainage - Plan and Profile (1 of 3)	X
6	Embankment Drainage - Plan and Profile (2 of 3)	X
7	Embankment Drainage - Plan and Profile (3 of 3)	X
	Embankment Drainage Sections and Details (1 of 2)	
	Embankment Drainage Sections and Details (2 of 2)	
Package D - Spillway		
1	Spillway General Plan	X
2	Spillway Excavation Plan (Sheet 1 of 2)	X
3	Spillway Excavation Plan (Sheet 2 of 2)	X
4	Spillway Excavation Sections (Sheet 1 of 2)	X
	Spillway Excavation Sections (Sheet 2 of 2)	
5	Secant Pile Wall - Plan and Profile (1 of 4)	X
6	Secant Pile Wall - Plan and Profile (2 of 4)	X
7	Secant Pile Wall - Plan and Profile (3 of 4)	X
8	Secant Pile Wall - Plan and Profile (4 of 4)	X
9	Groundwater Conveyance System - Plan and Profile (1 of 4)	X
10	Groundwater Conveyance System - Plan and Profile (2 of 4)	X
11	Groundwater Conveyance System - Plan and Profile (3 of 4)	X
12	Groundwater Conveyance System - Plan and Profile (4 of 4)	X
13	Groundwater Conveyance System - Sections (1 of 2)	X
	Groundwater Conveyance System - Sections (2 of 2)	
	Groundwater Conveyance System - Sections and Details (1 of 2)	
	Groundwater Conveyance System - Sections and Details (2 of 2)	
14	Spillway Plan and Profile (1 of 4)	X
15	Spillway Plan and Profile (2 of 4)	X
16	Spillway Plan and Profile (3 of 4)	X
17	Spillway Plan and Profile (4 of 4)	X
18	Spillway Sections (1 of 2)	X
19	Spillway Sections (2 of 2)	X

Sheet Number	Title	30%
	Spillway Sections and Details (1 of 2)	
	Spillway Sections and Details (2 of 2)	
20	Spillway Sections - East Connection	X
21	Spillway Sections - West Connection	X
22	CDOT Media Filter Drain Modification General Plan	X
23	CDOT Media Filter Drain Modification Plan and Sections	X
Package E - Instrumentation		
	Instrumentation General Plan	
	Instrumentation Embankment Plan	
	Embankment - Sections and Details	
	Water Measurement Instruments - Plan	
	Water Measurement Instruments - Details	
	Temporary Monitoring US36 - Plan and Details	
Package F - Barrier Wall		
1	Barrier Wall General Plan	X
2	Soil Bentonite Barrier Wall for Detention Excavation - Profile	X
3	Soil Bentonite Barrier Wall for Detention Excavation - Sections and Details	X
	Soil Bentonite Barrier Wall - Sections and Details (2 of 2)	
Package G - Outlet Works		
1	General Plan and Profile	X
2	Inlet Structure Plan	X
3	Inlet Structure Sections and Details	X
	Inlet Structure - Sections and Details (2 of 2)	
4	Outlet Structure Plan	X
	Outlet Structure - Elevations	
5	Outlet Structure Sections and Details	X
	Outlet Structure - Sections and Details (2 of 3)	
	Outlet Structure - Sections and Details (3 of 3)	
	Trashracks - Plan	
	Trashracks - Sections and Details (1 of 2)	
	Trashracks - Sections and Details (2 of 2)	
6	Miscellaneous Sections and Details	X
	Tunneling Plan	
	Tunneling Details	
Package H -Site Drainage		
	Site Drainage Plan	
	Site Drainage Sections	
	Site Drainage - Sections (1 of 2)	
	Site Drainage - Sections (2 of 2)	
	Site Drainage - Details (1 of 2)	
	Site Drainage - Details (2 of 2)	
	Dry Creek Ditch No.2 Plan	
	Dry Creek Ditch No.2 - Sections and Details	
Package I - US36 Multi-Use Trail		
1	Temporary Bypass - Plan and Profile	X
	Multi-Use Trail Modifications - Plan and Profile	
	Multi-Use Trail Modifications - Sections (1 of 2)	
	Multi-Use Trail Modifications - Sections (2 of 2)	
	Multi-Use Trail Modifications - Details	
	Multi-Use Trail Modifications - Traffic Control Permanent	
	Multi-Use Trail Modifications - Traffic Control Temporary	
Package J - Ecological Restoration		
	Restoration Plan	
	Restoration Sections (1 of 2)	
	Restoratoion Sectioins (2 of 2)	
	Planting Plan	
	Planting Details	



RJH CONSULTANTS
9800 MT PYRAMID COURT, SUITE 330
ENGLEWOOD, CO 80112



CITY OF BOULDER

DESCRIPTION

DATE

NO.

DESIGNED BY:	DATE	XXX
DRAWN BY:	DATE	XXX
CHECKED BY:	DATE	XXX
APPROVED BY:	DATE	XXX



RJH PROJECT NUMBER
16134

SOUTH BOULDER CREEK REGIONAL
DETENTION FACILITY

LIST OF SHEETS

SHEET ID
A2

2 OF 58

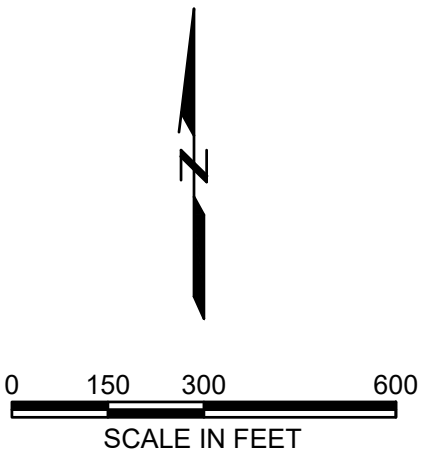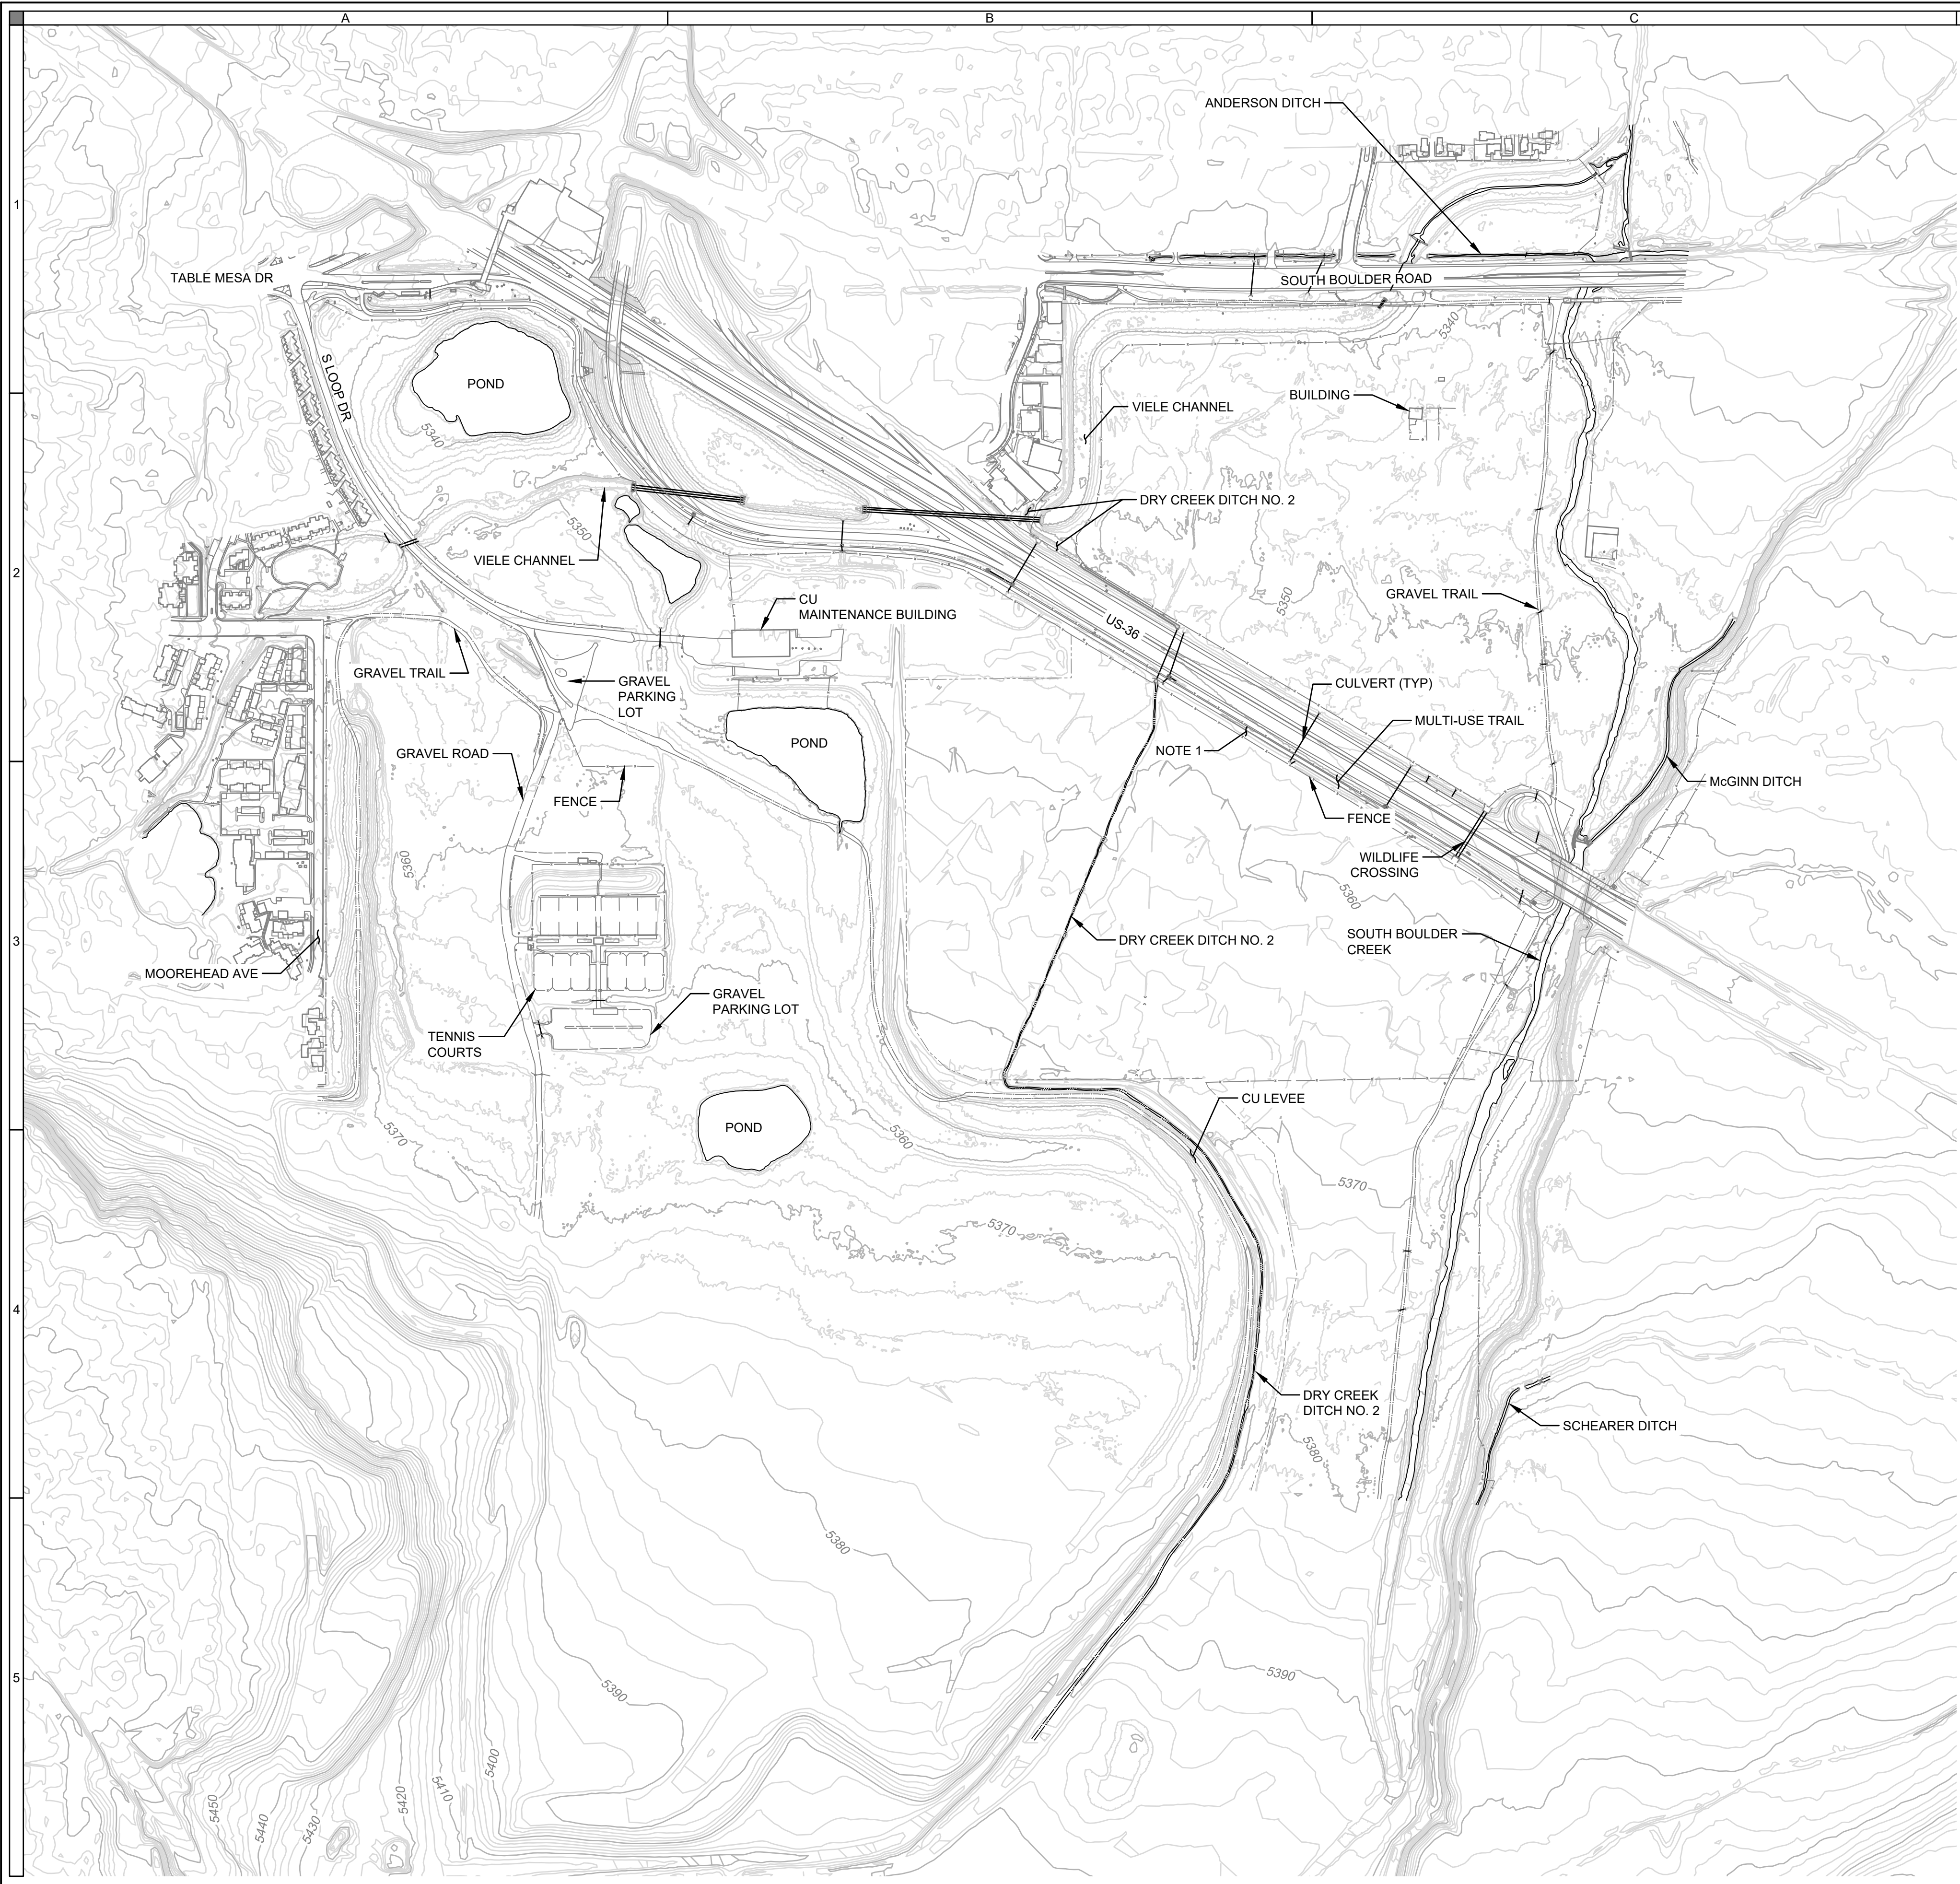

RJH CONSULTANTS
9800 MT PYRAMID COURT, SUITE 330
ENGLEWOOD, CO 80112



CITY OF BOULDER

NO.	DESCRIPTION									
	DATE									

DESIGNED BY:	7/27/21	E. HAHN
DRAWN BY:	7/27/21	C. DAVIS
CHECKED BY:	DATE	S. GUILLIES
APPROVED BY:	DATE	R. HUZJAK

RJH PROJECT NUMBER
16134



SOUTH BOULDER CREEK REGIONAL
DETENTION FACILITY

PLAN OF EXISTING CONDITIONS

SHEET ID
A4

4 OF 58

- NOTES:
- EXISTING UTILITIES ARE NOT SHOWN. SEE SHEETS A-14 TO A-16.
 - CONTOUR INTERVALS ARE 2 FEET.

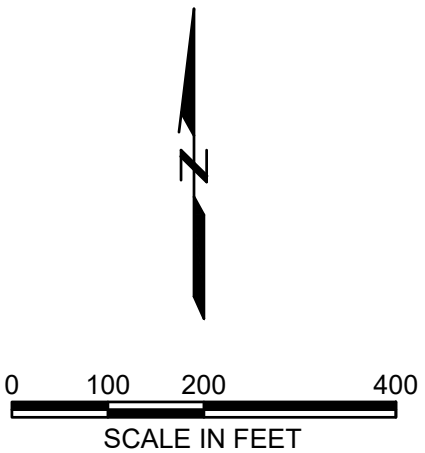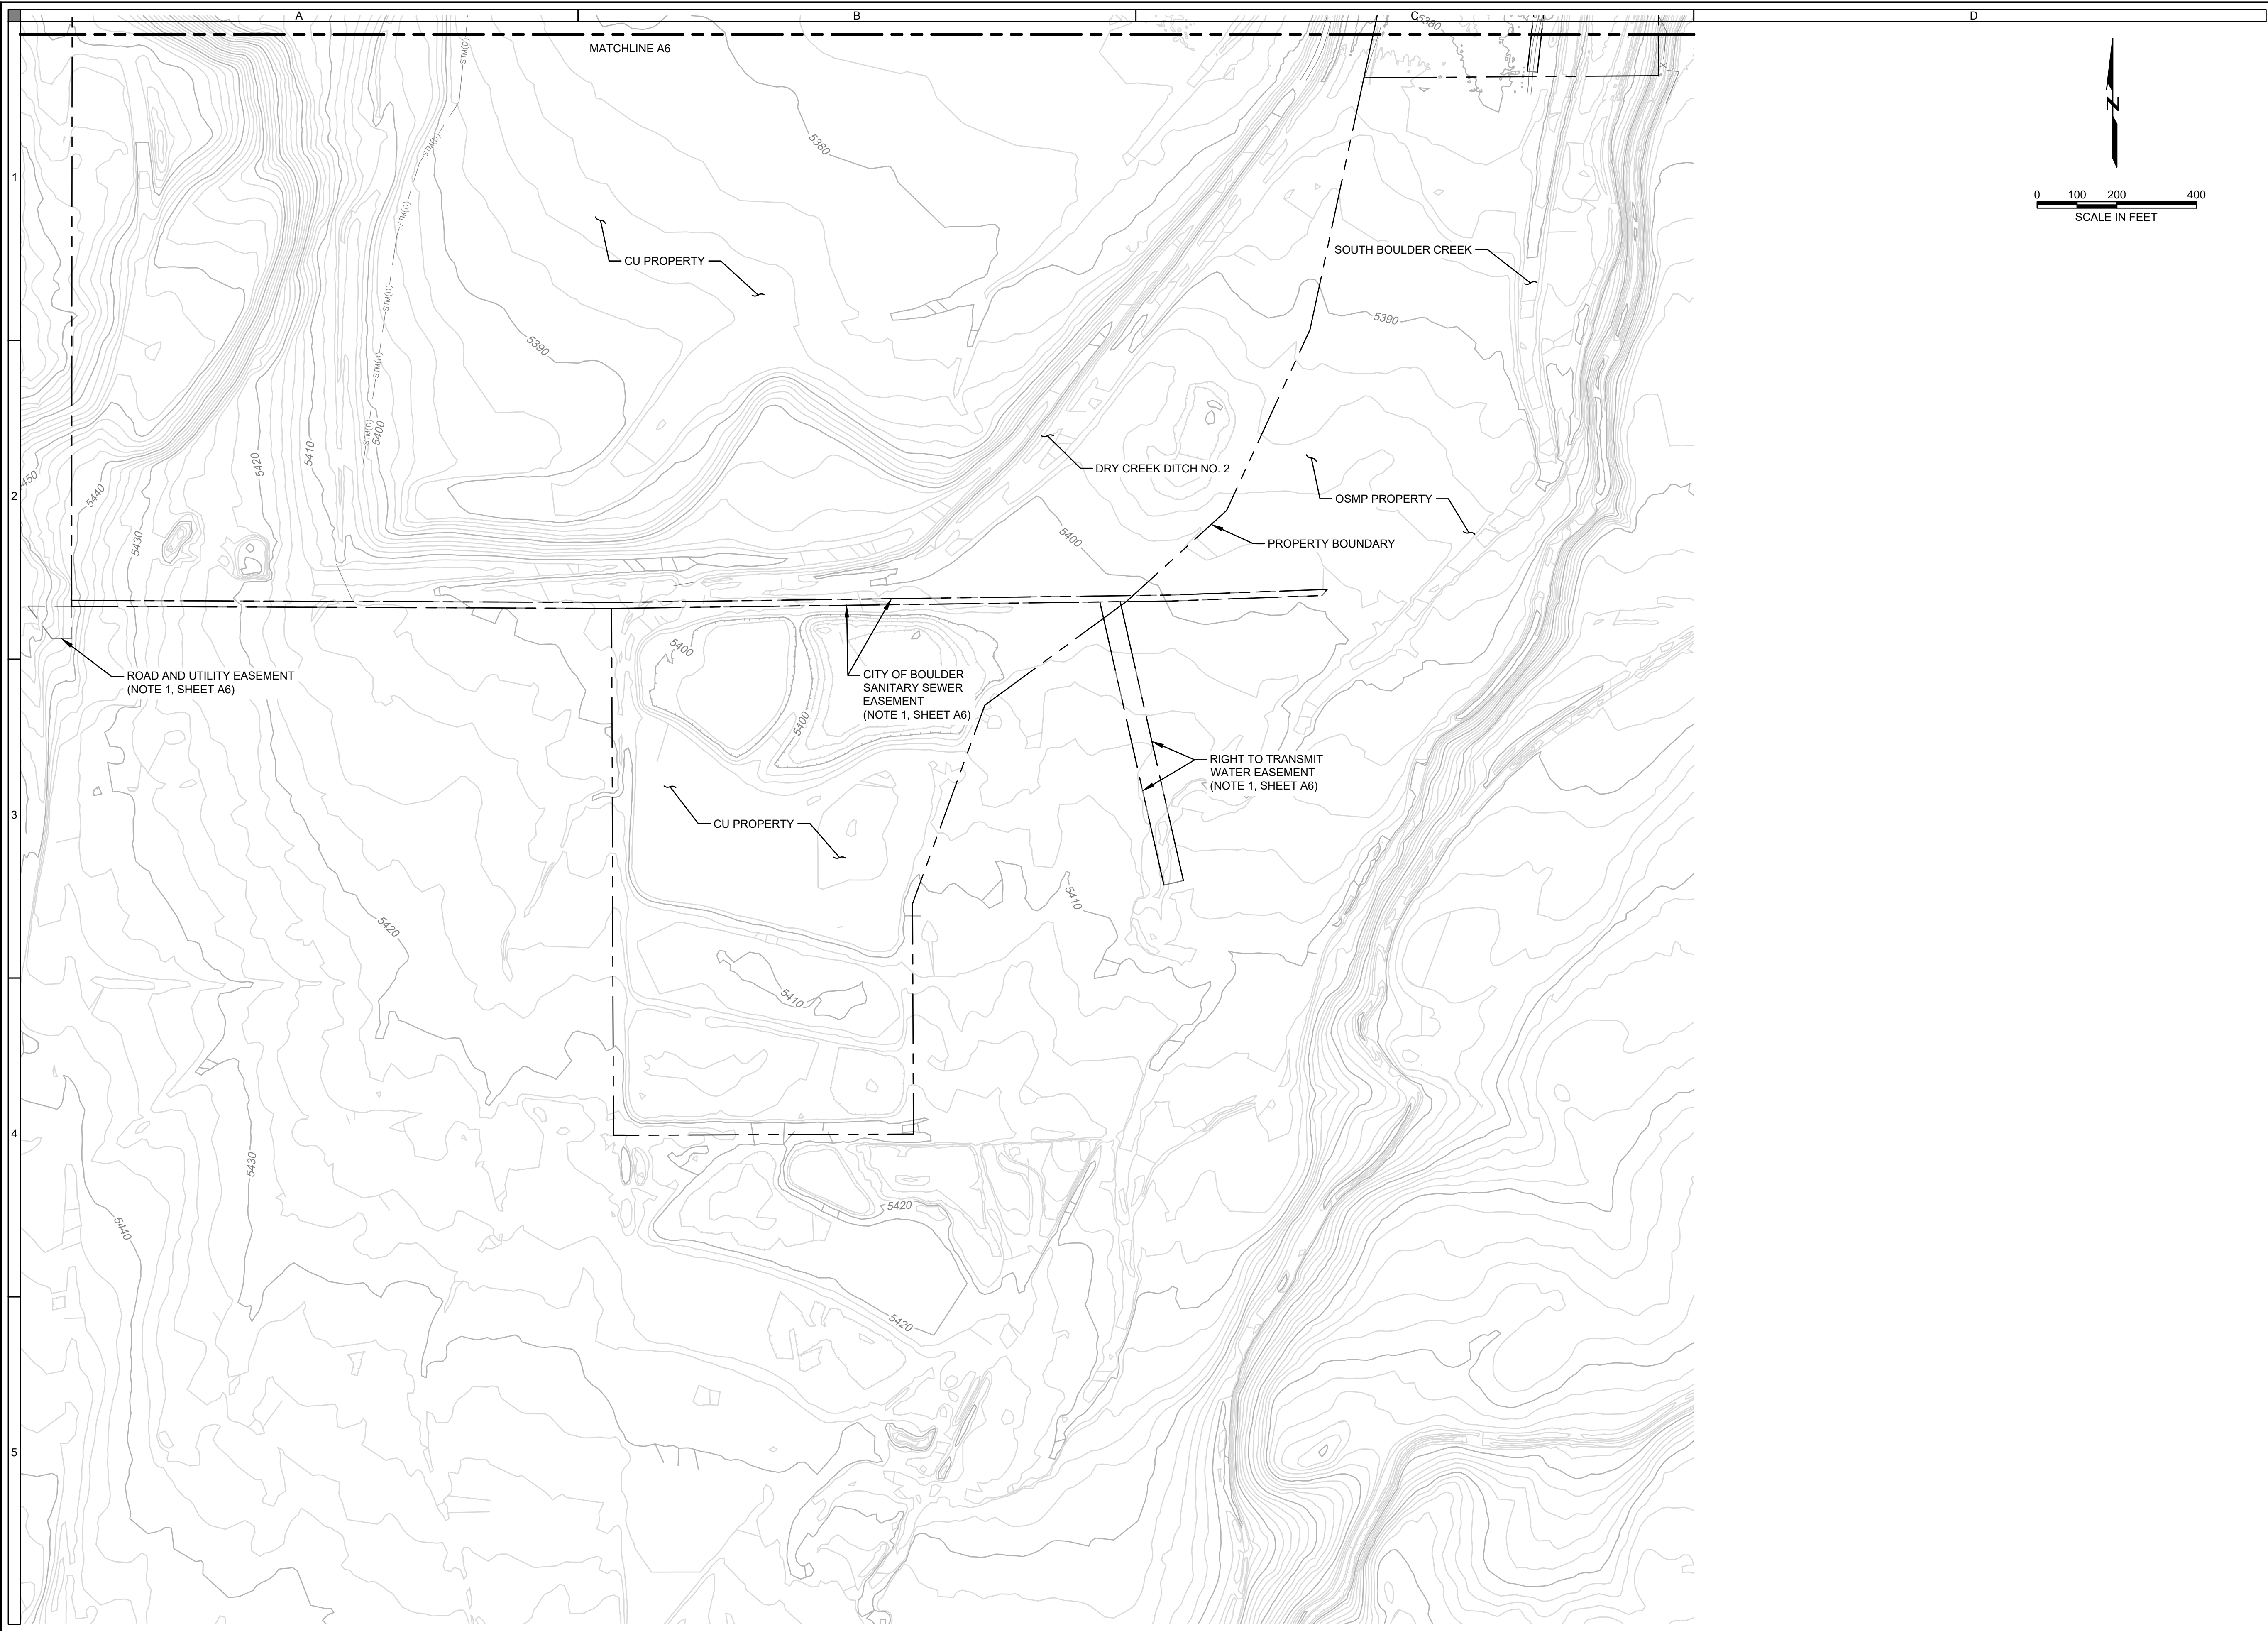

RJH CONSULTANTS
9800 MT PYRAMID COURT, SUITE 330
ENGLEWOOD, CO 80112



CITY OF BOULDER

NO.	DESCRIPTION														
	DATE														

DESIGNED BY:	DATE	XXX
DRAWN BY:	DATE	XXX
CHECKED BY:	DATE	XXX
APPROVED BY:	DATE	XXX


RJH PROJECT NUMBER
16134

SOUTH BOULDER CREEK REGIONAL
DETENTION FACILITY

OWNERSHIP, ROW, AND EASEMENT
PLAN (2 OF 2)

SHEET ID
A6

6 OF 58

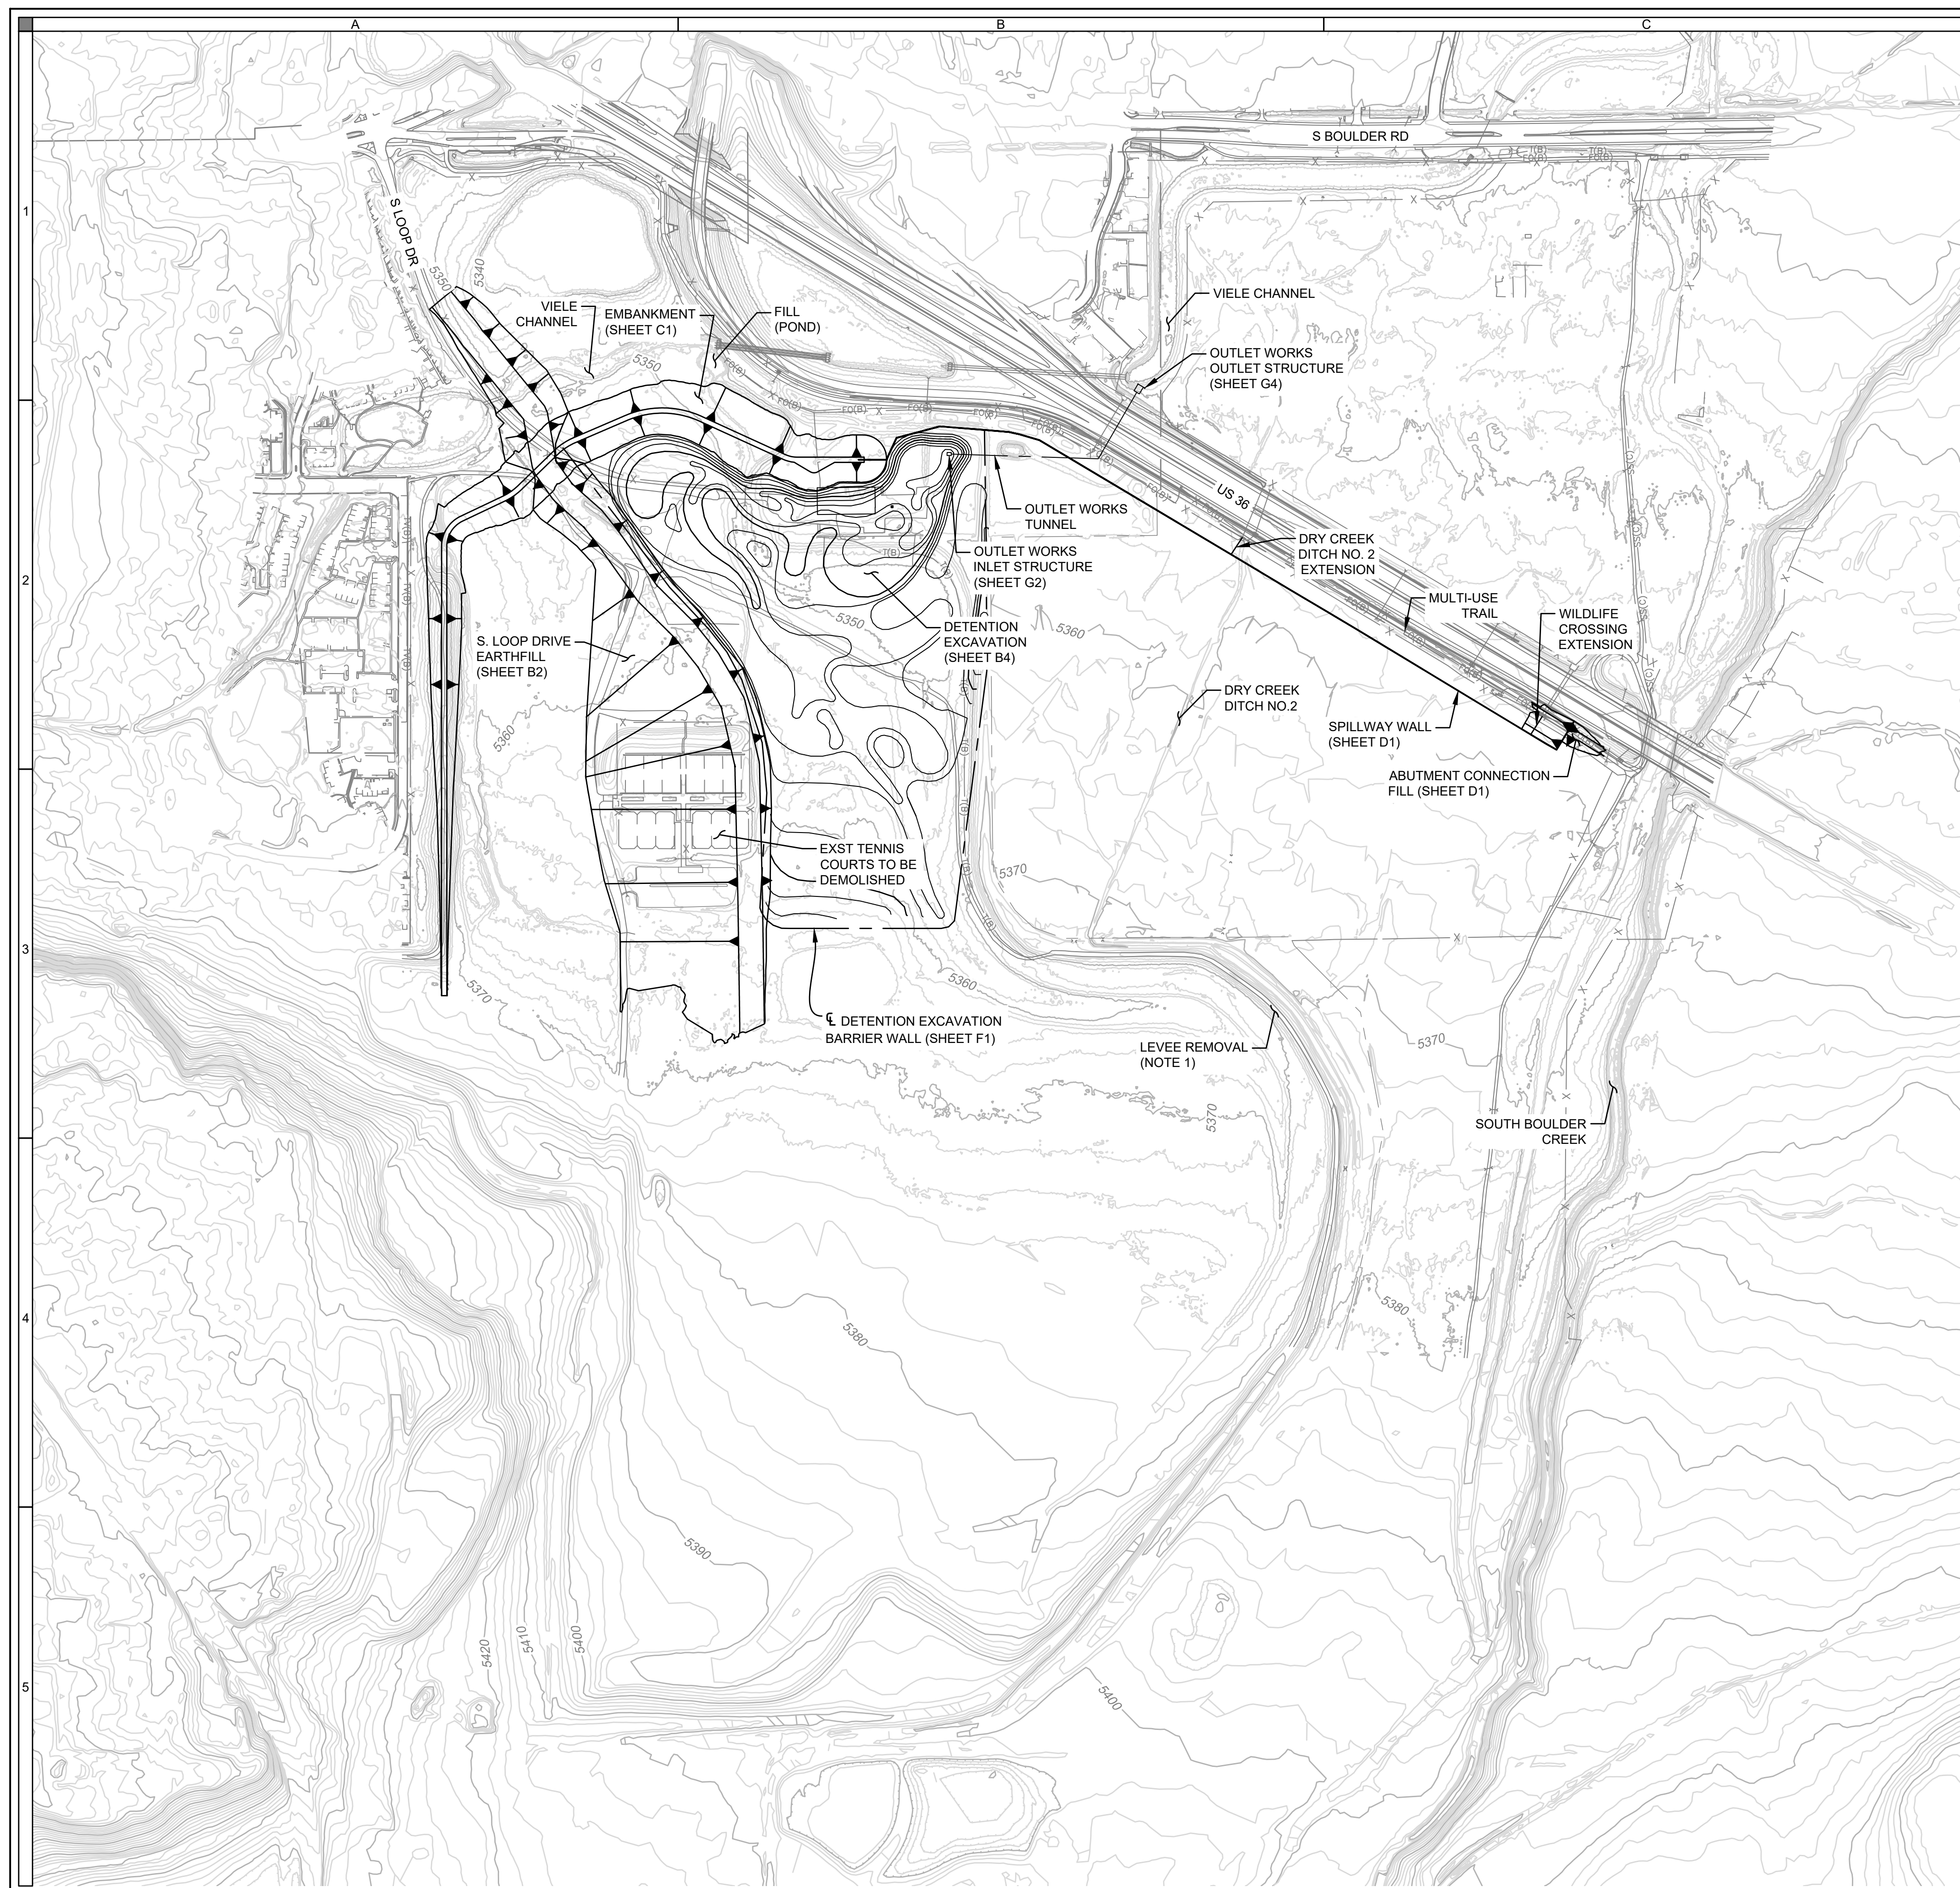

RJH CONSULTANTS
9800 MT PYRAMID COURT, SUITE 330
ENGLEWOOD, CO 80112



CITY OF BOULDER

[illegible]

DESIGNED BY:	DATE	XXX
DRAWN BY:	DATE	XXX
CHECKED BY:	DATE	XXX
APPROVED BY:	DATE	XXX

RJH PROJECT NUMBER
16134

SOUTH BOULDER CREEK REGIONAL
DETENTION FACILITY


GENERAL PLAN OF MODIFICATIONS

SHEET ID
A8

8 OF 58


NOTE:

1. LIMIT OF LEVEE REMOVAL SHOWN ON SHEET B1.

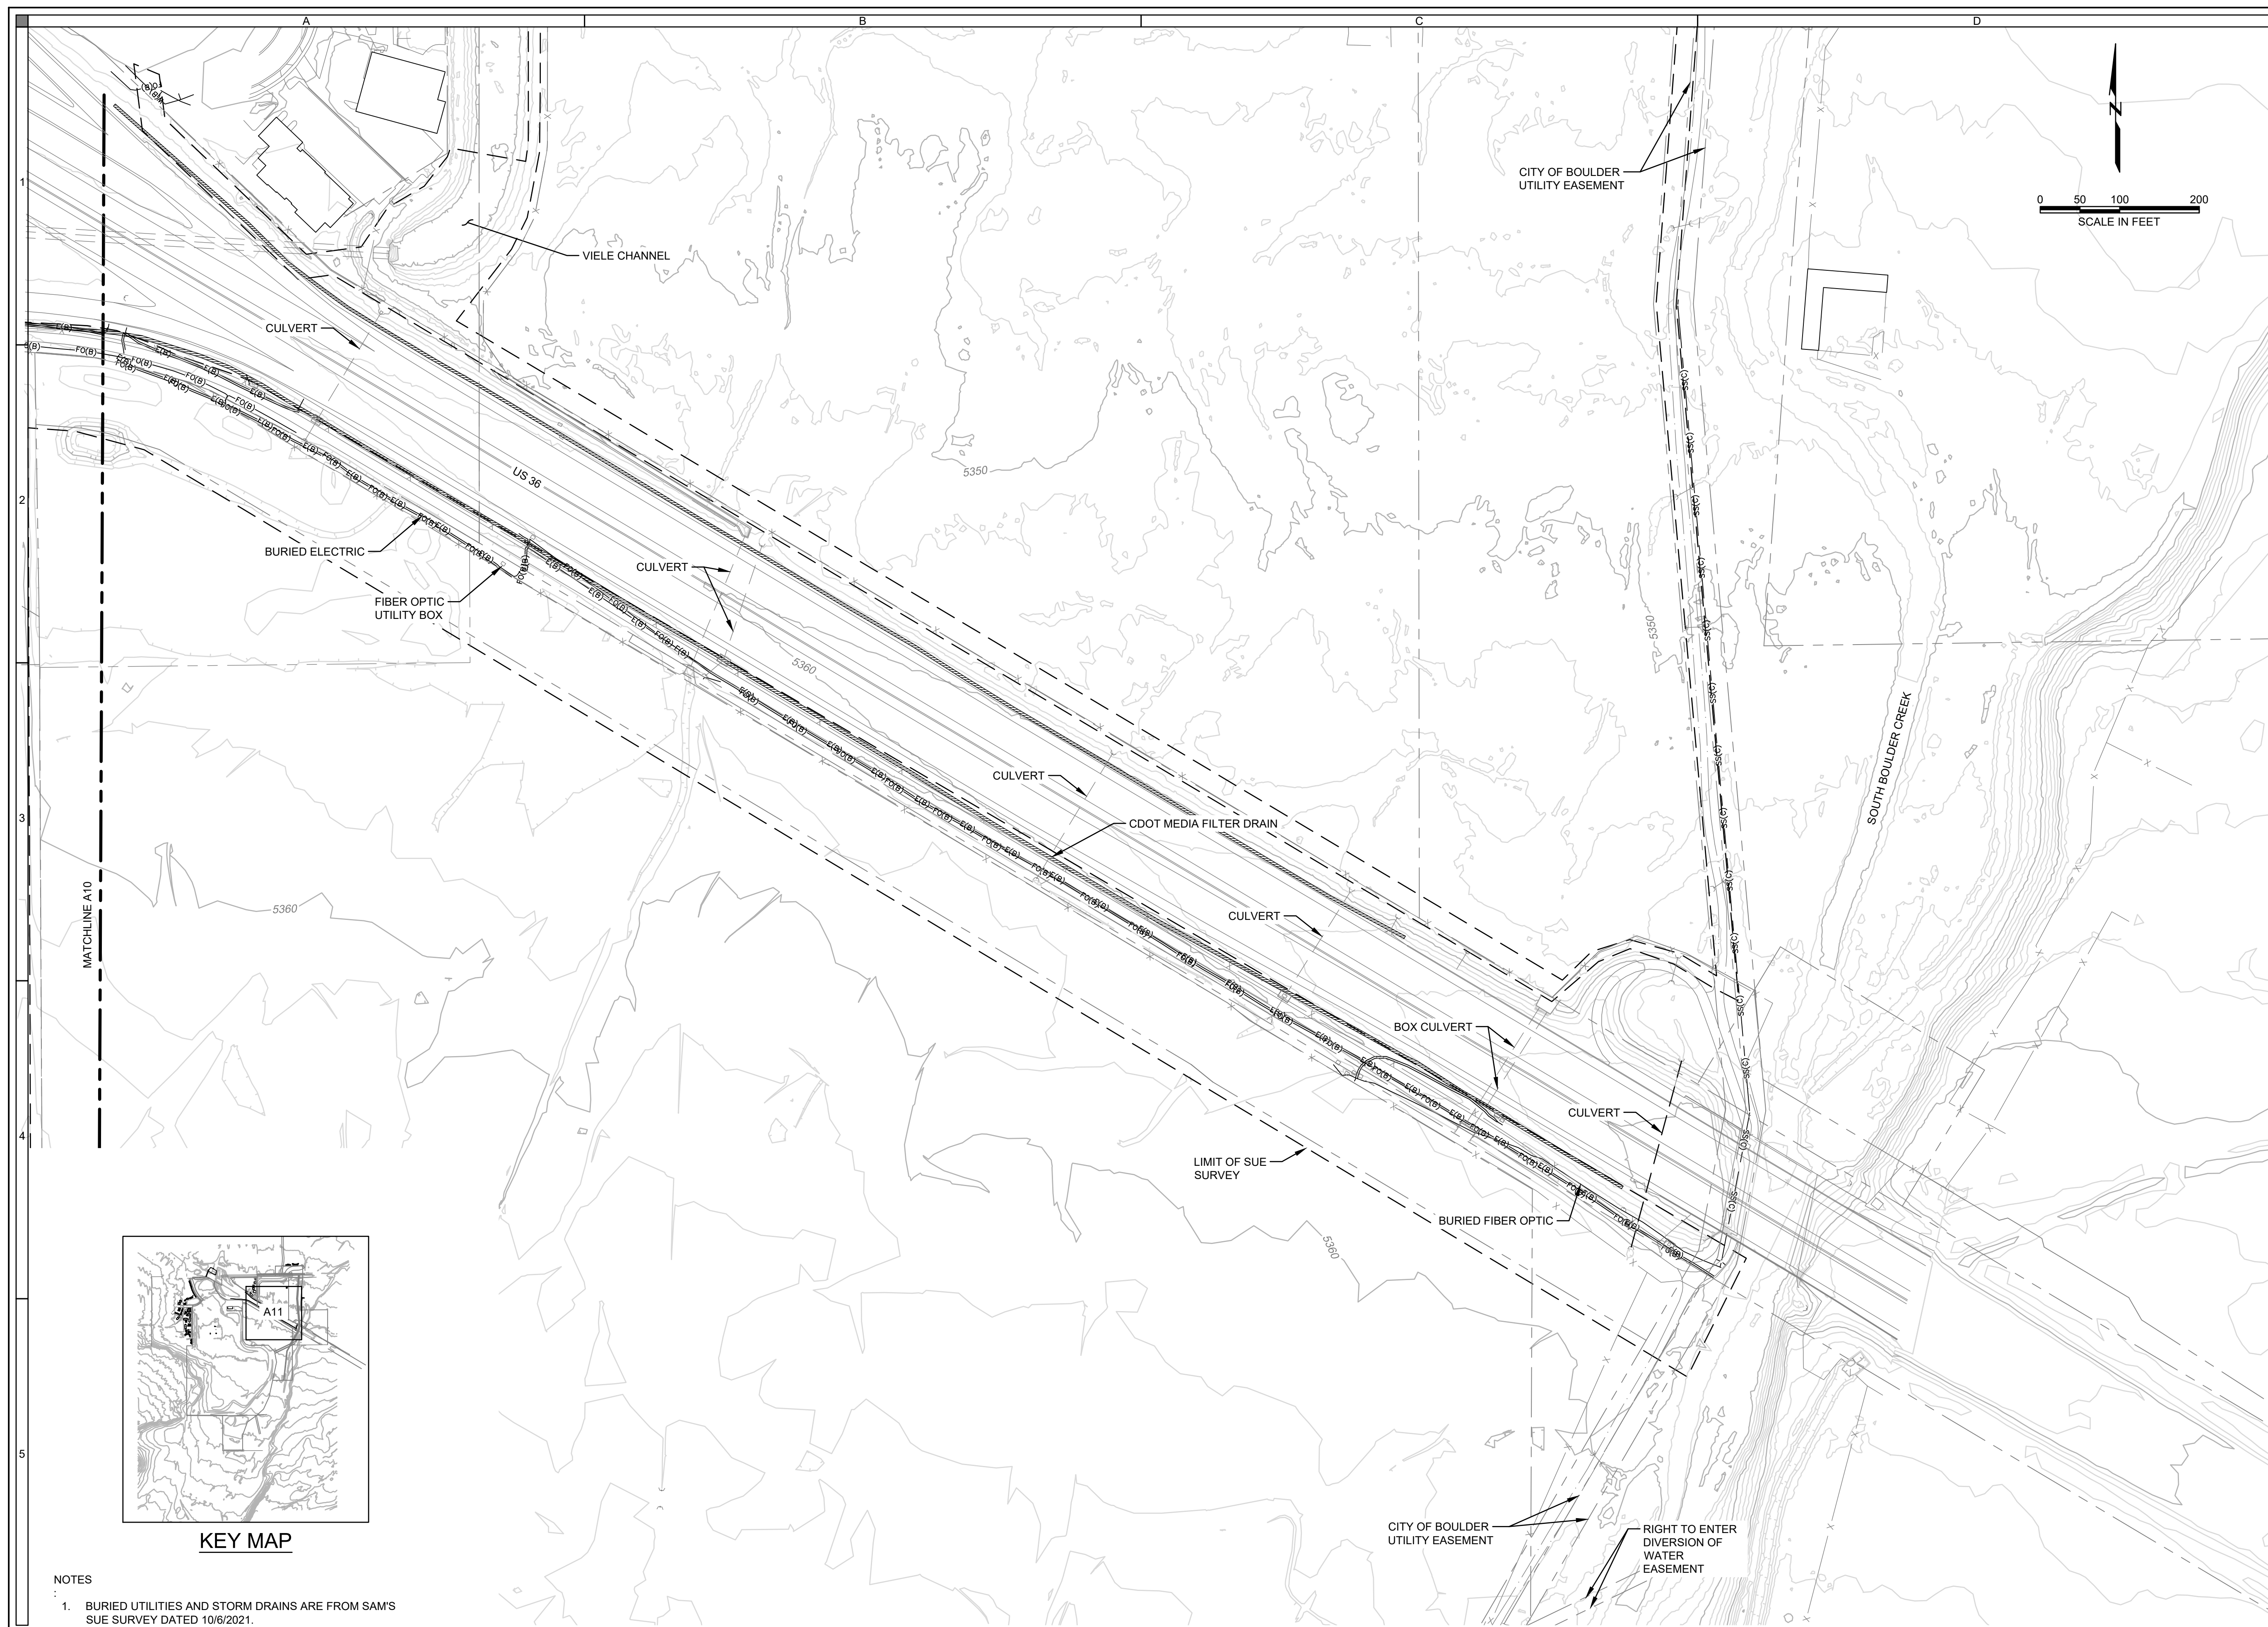

KEY MAP

CITY OF BOULDER -
UTILITY EASEMENT

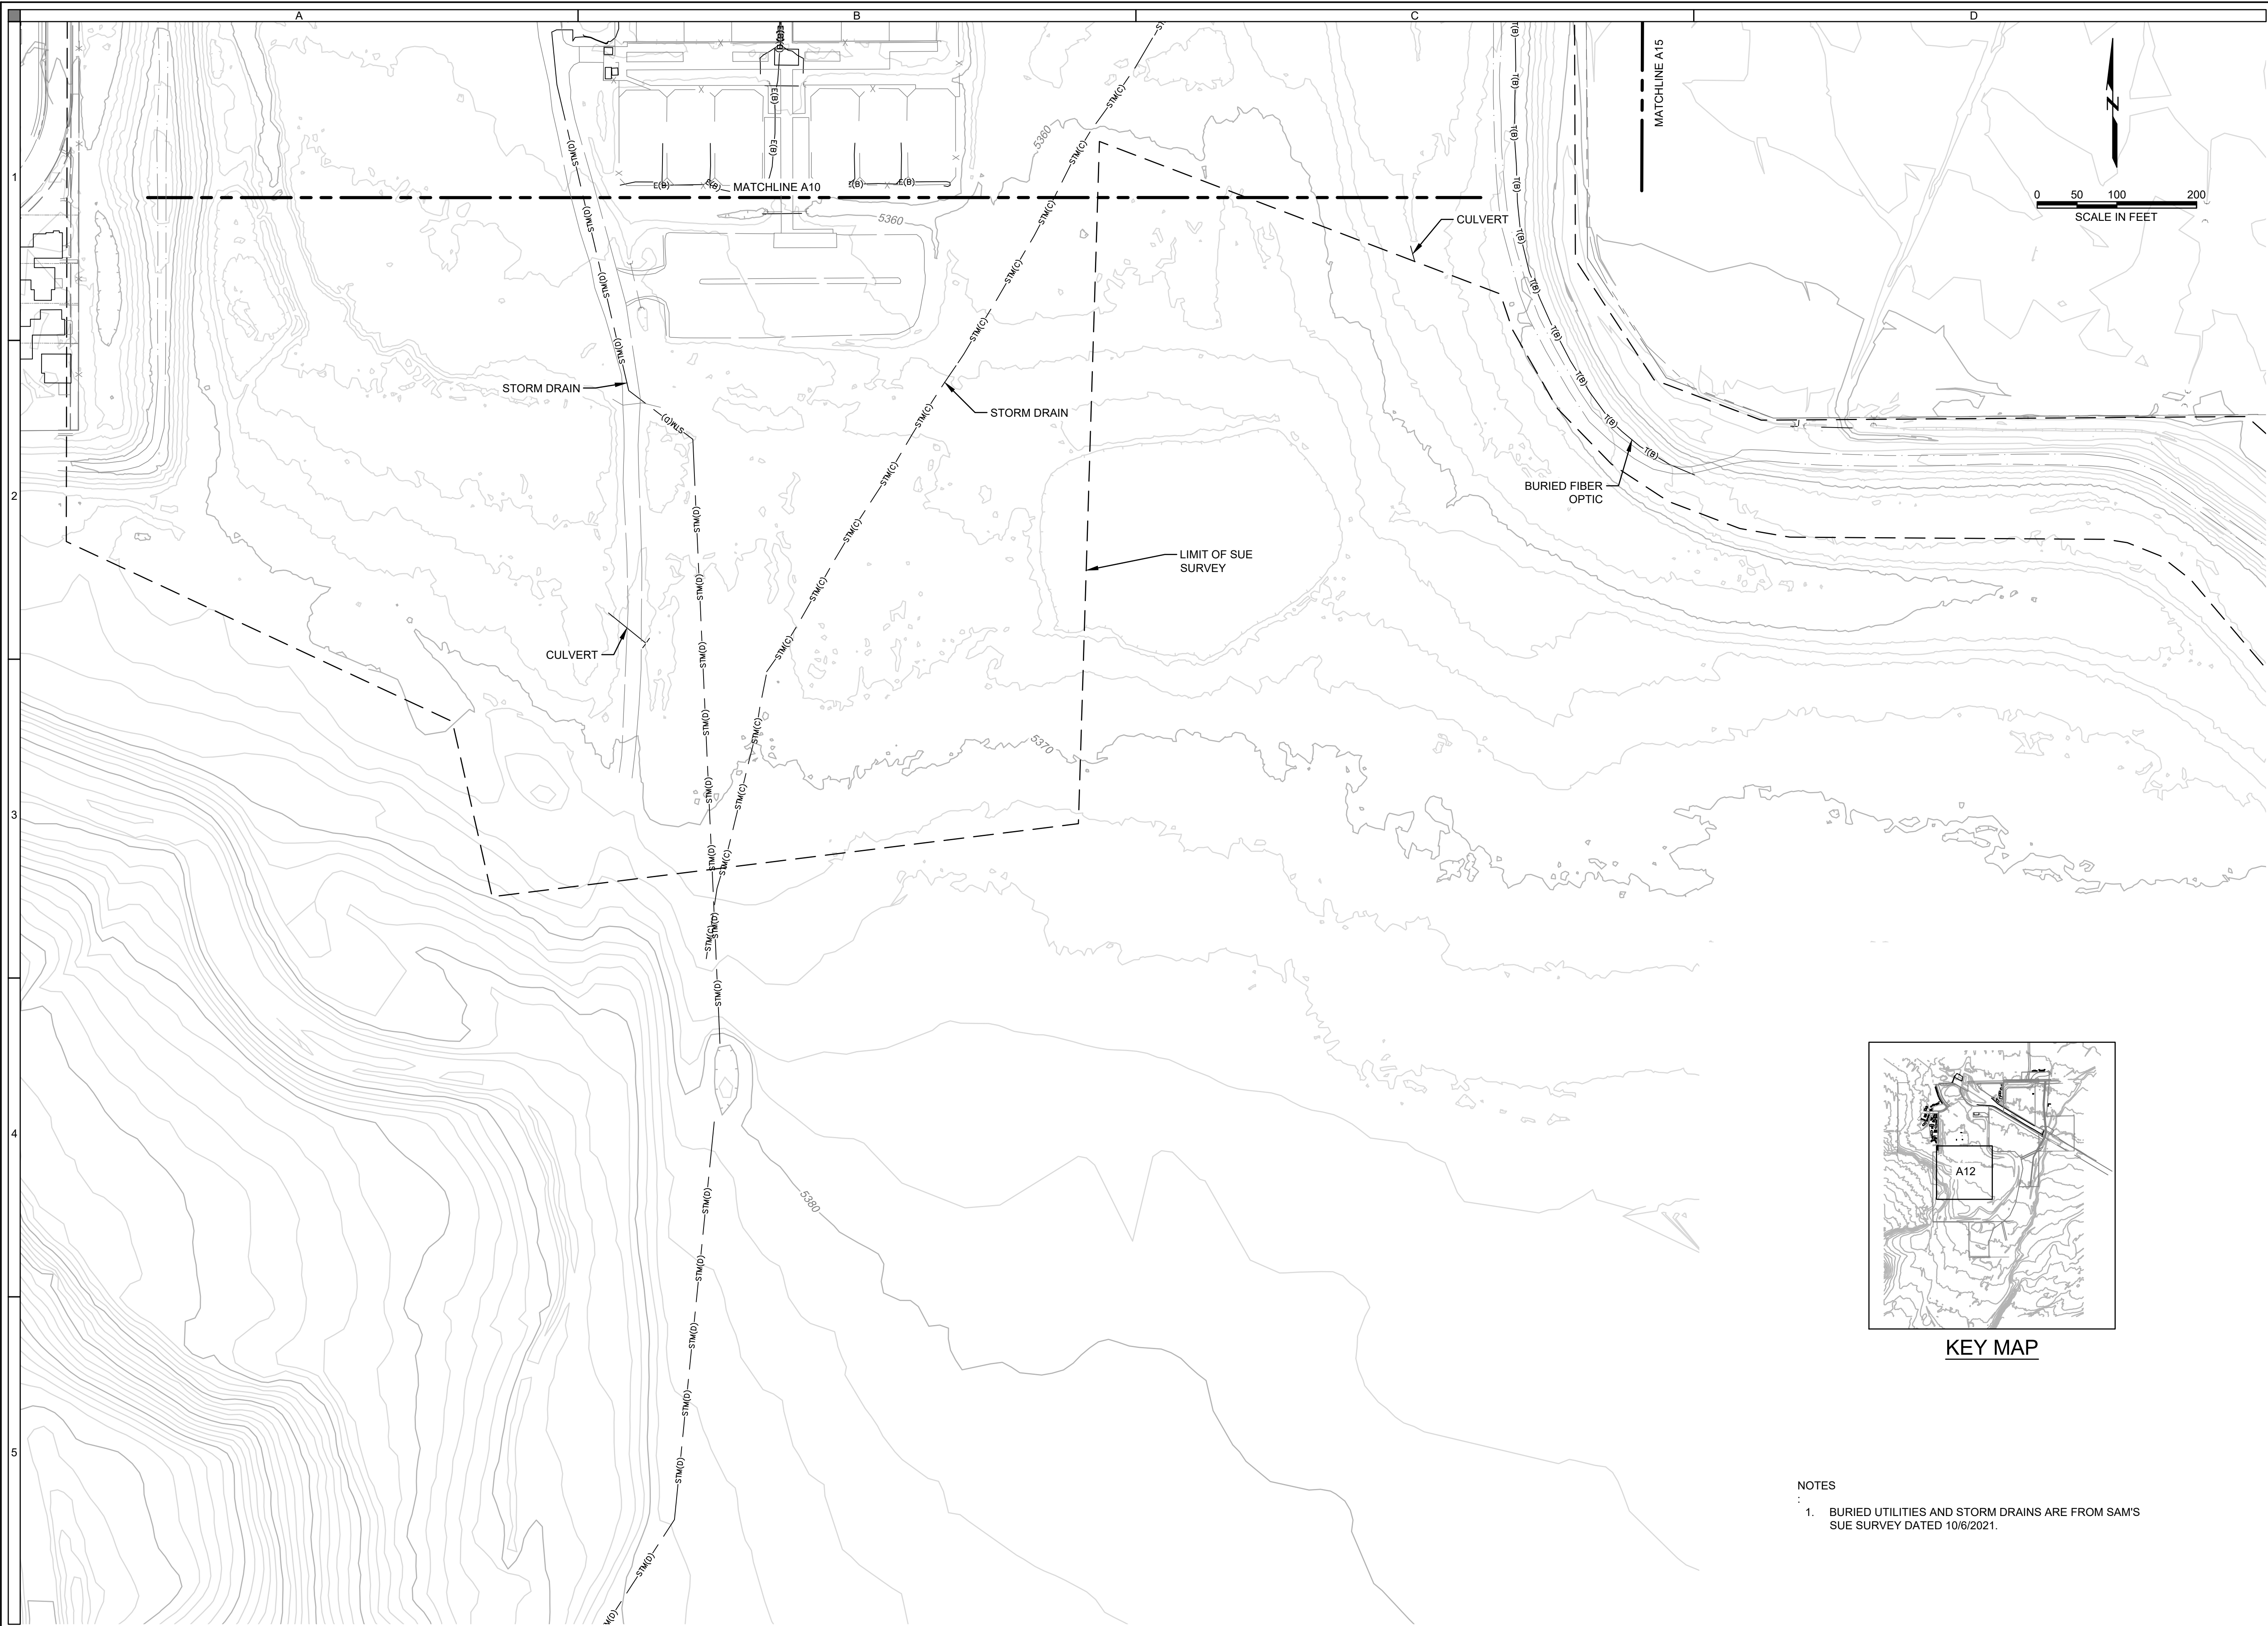

RJH CONSULTANTS
9800 MT PYRAMID COURT, SUITE 330
ENGLEWOOD, CO 80112



CITY OF BOULDER

NO.	DESCRIPTION									
	DATE									

DESIGNED BY:	DATE	XXX
DRAWN BY:	DATE	XXX
CHECKED BY:	DATE	XXX
APPROVED BY:	DATE	XXX

RJH PROJECT NUMBER
16134


SOUTH BOULDER CREEK REGIONAL
DETENTION FACILITY

SITE UTILITES PLAN (3 OF 3)

SHEET ID
A12

12 OF 58

- NOTES
- BURIED UTILITIES AND STORM DRAINS ARE FROM SAM'S SUE SURVEY DATED 10/6/2021.

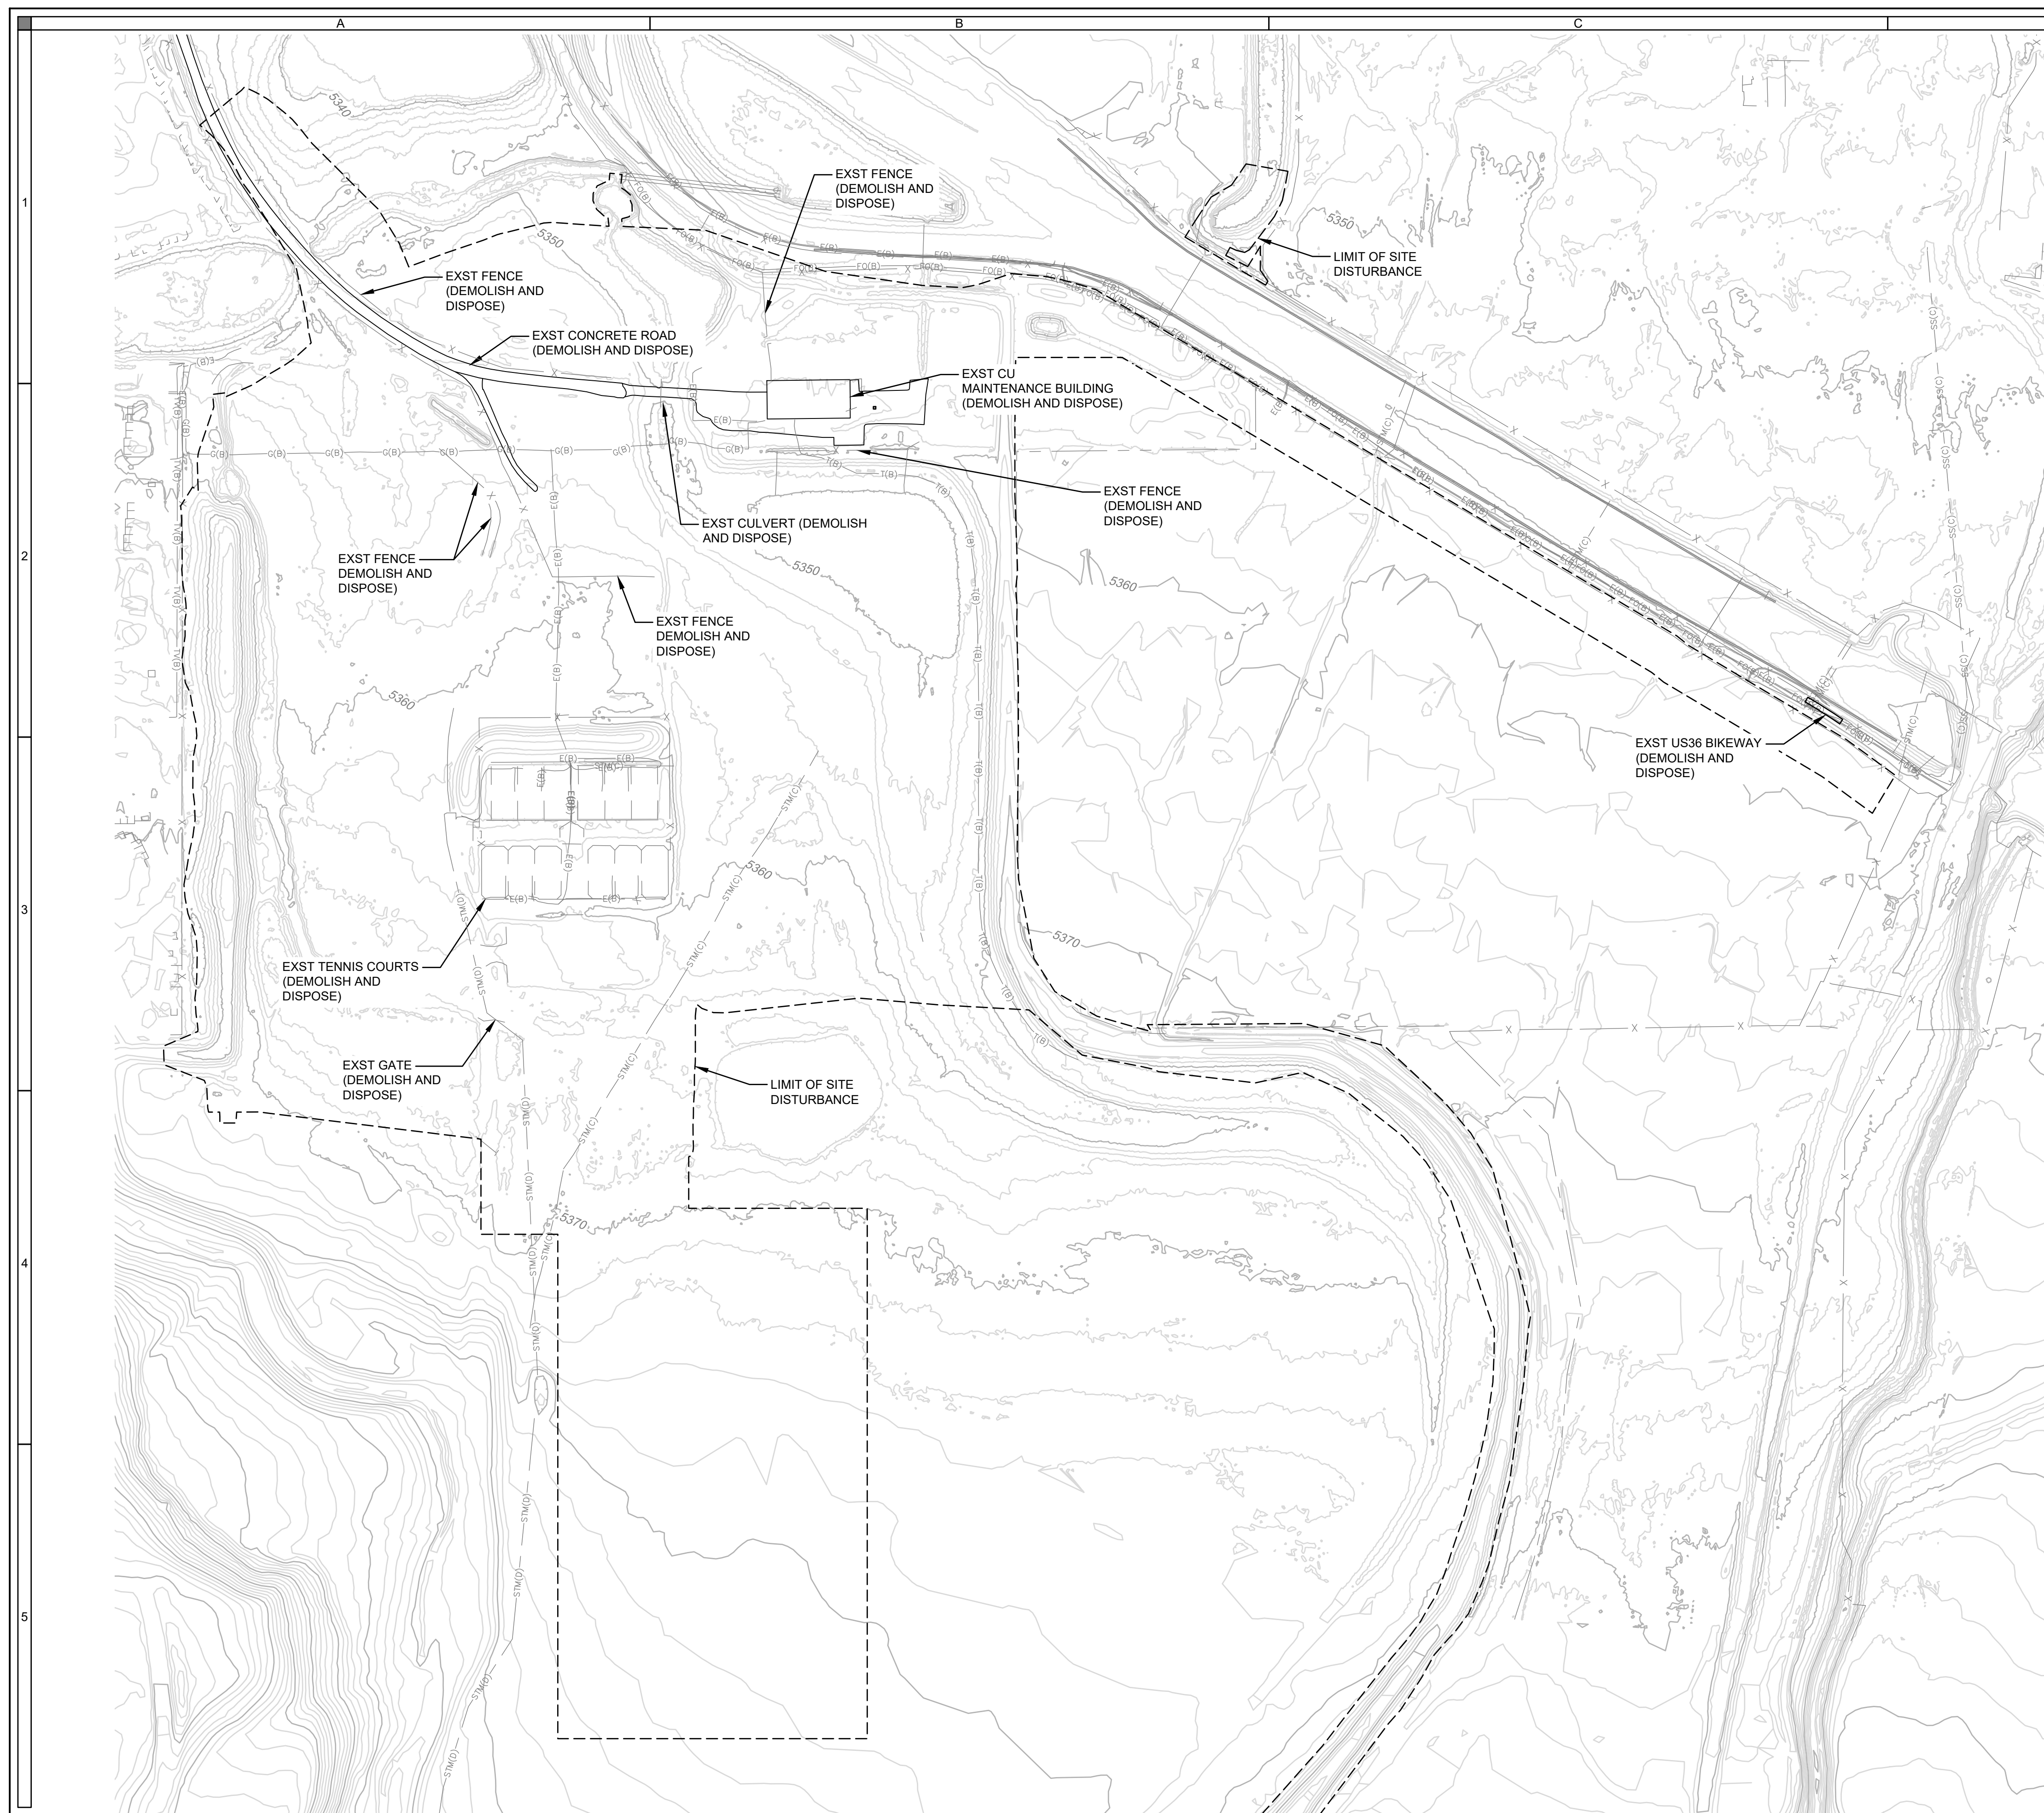

RJH CONSULTANTS
9800 MT PYRAMID COURT, SUITE 330
ENGLEWOOD, CO 80112



CITY OF BOULDER

[illegible]

DESIGNED BY:	DATE	XXX
DRAWN BY:	DATE	XXX
CHECKED BY:	DATE	XXX
APPROVED BY:	DATE	XXX


RJH PROJECT NUMBER
16134

SOUTH BOULDER CREEK REGIONAL
DETENTION FACILITY

SITE DEMOLITION PLAN

SHEET ID
A13

13 OF 58

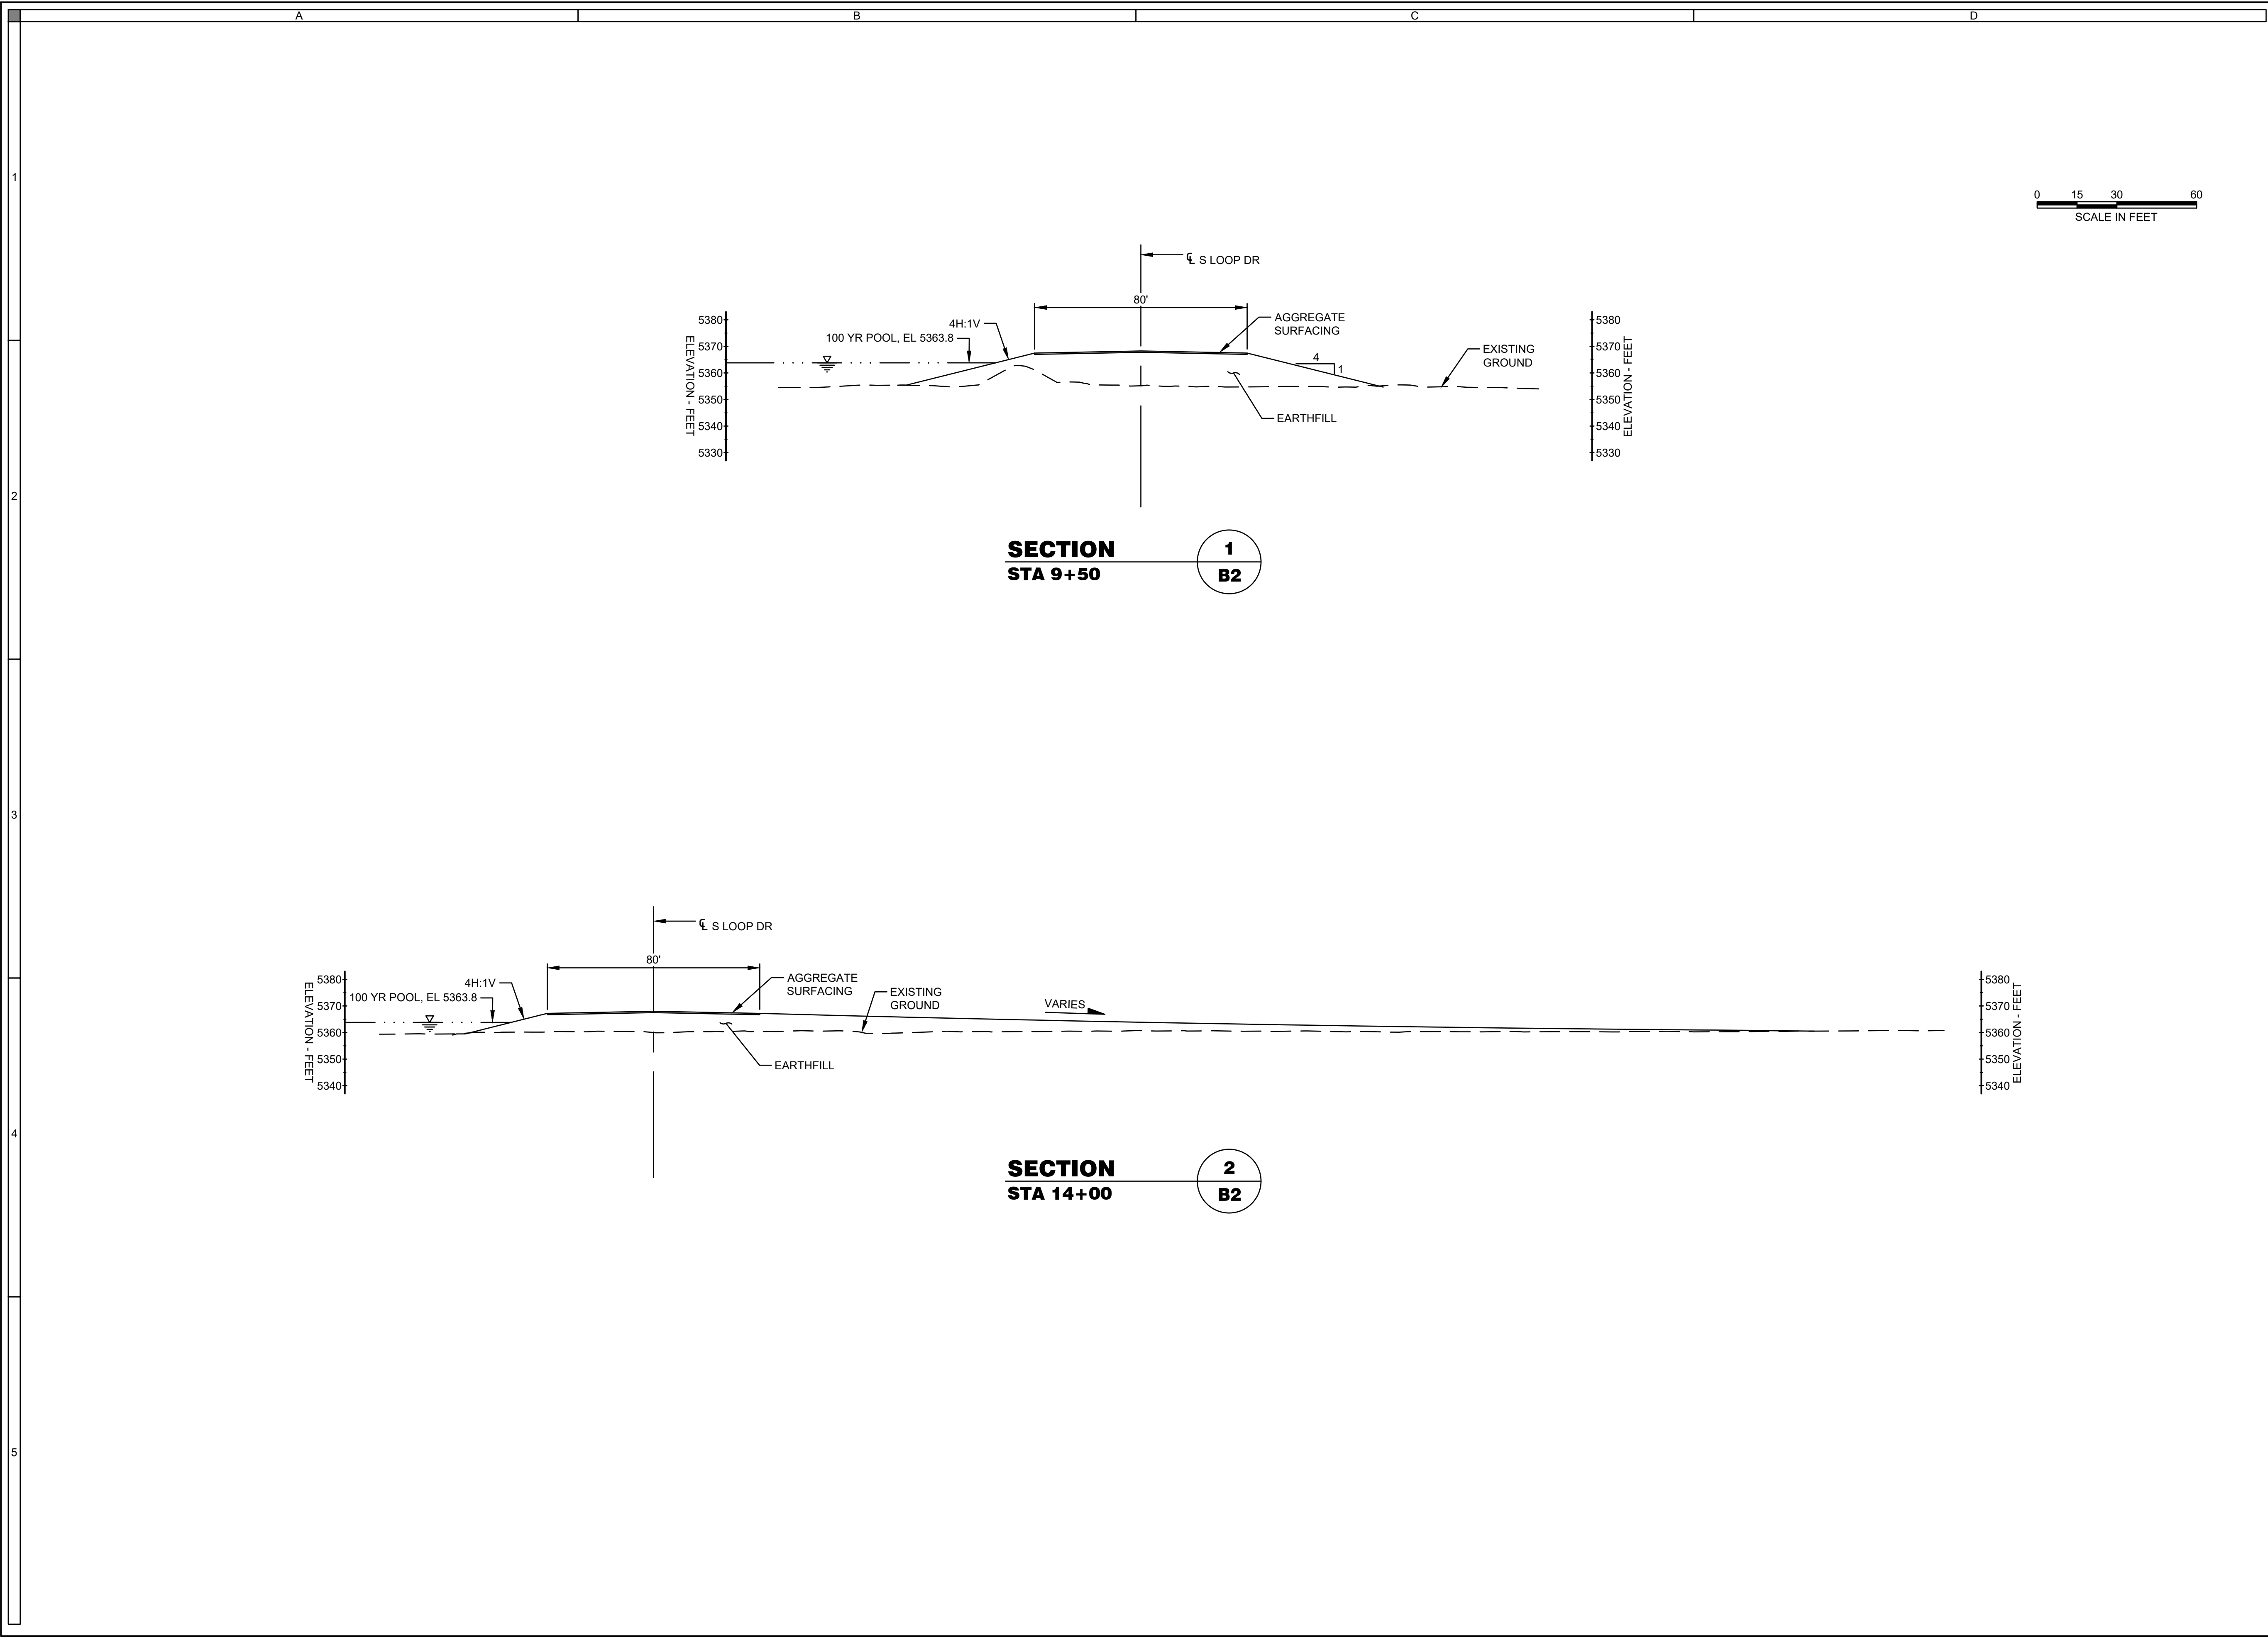

RJH CONSULTANTS
9800 MT PYRAMID COURT, SUITE 330
ENGLEWOOD, CO 80112



CITY OF BOULDER

NO.	DESCRIPTION										
		DATE									

DESIGNED BY:	DATE	XXX
DRAWN BY:	DATE	XXX
CHECKED BY:	DATE	XXX
APPROVED BY:	DATE	XXX


RJH PROJECT NUMBER
16134

SOUTH BOULDER CREEK REGIONAL
DETENTION FACILITY


S. LOOP DR EARTH FILL SECTIONS

SHEET ID
B3

17 OF 58

 


RJH CONSULTANTS
9800 MT PYRAMID COURT, SUITE 330
ENGLEWOOD, CO 80112

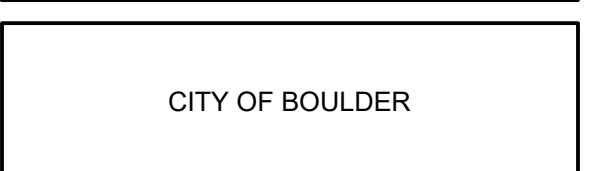[illegible]

DESIGNED BY:	DATE	XXX
DRAWN BY:	DATE	XXX
CHECKED BY:	DATE	XXX
APPROVED BY:	DATE	XXX

SOUTH BOULDER CREEK REGIONAL
DETENTION FACILITY

SHEET ID
C1
19 OF 58

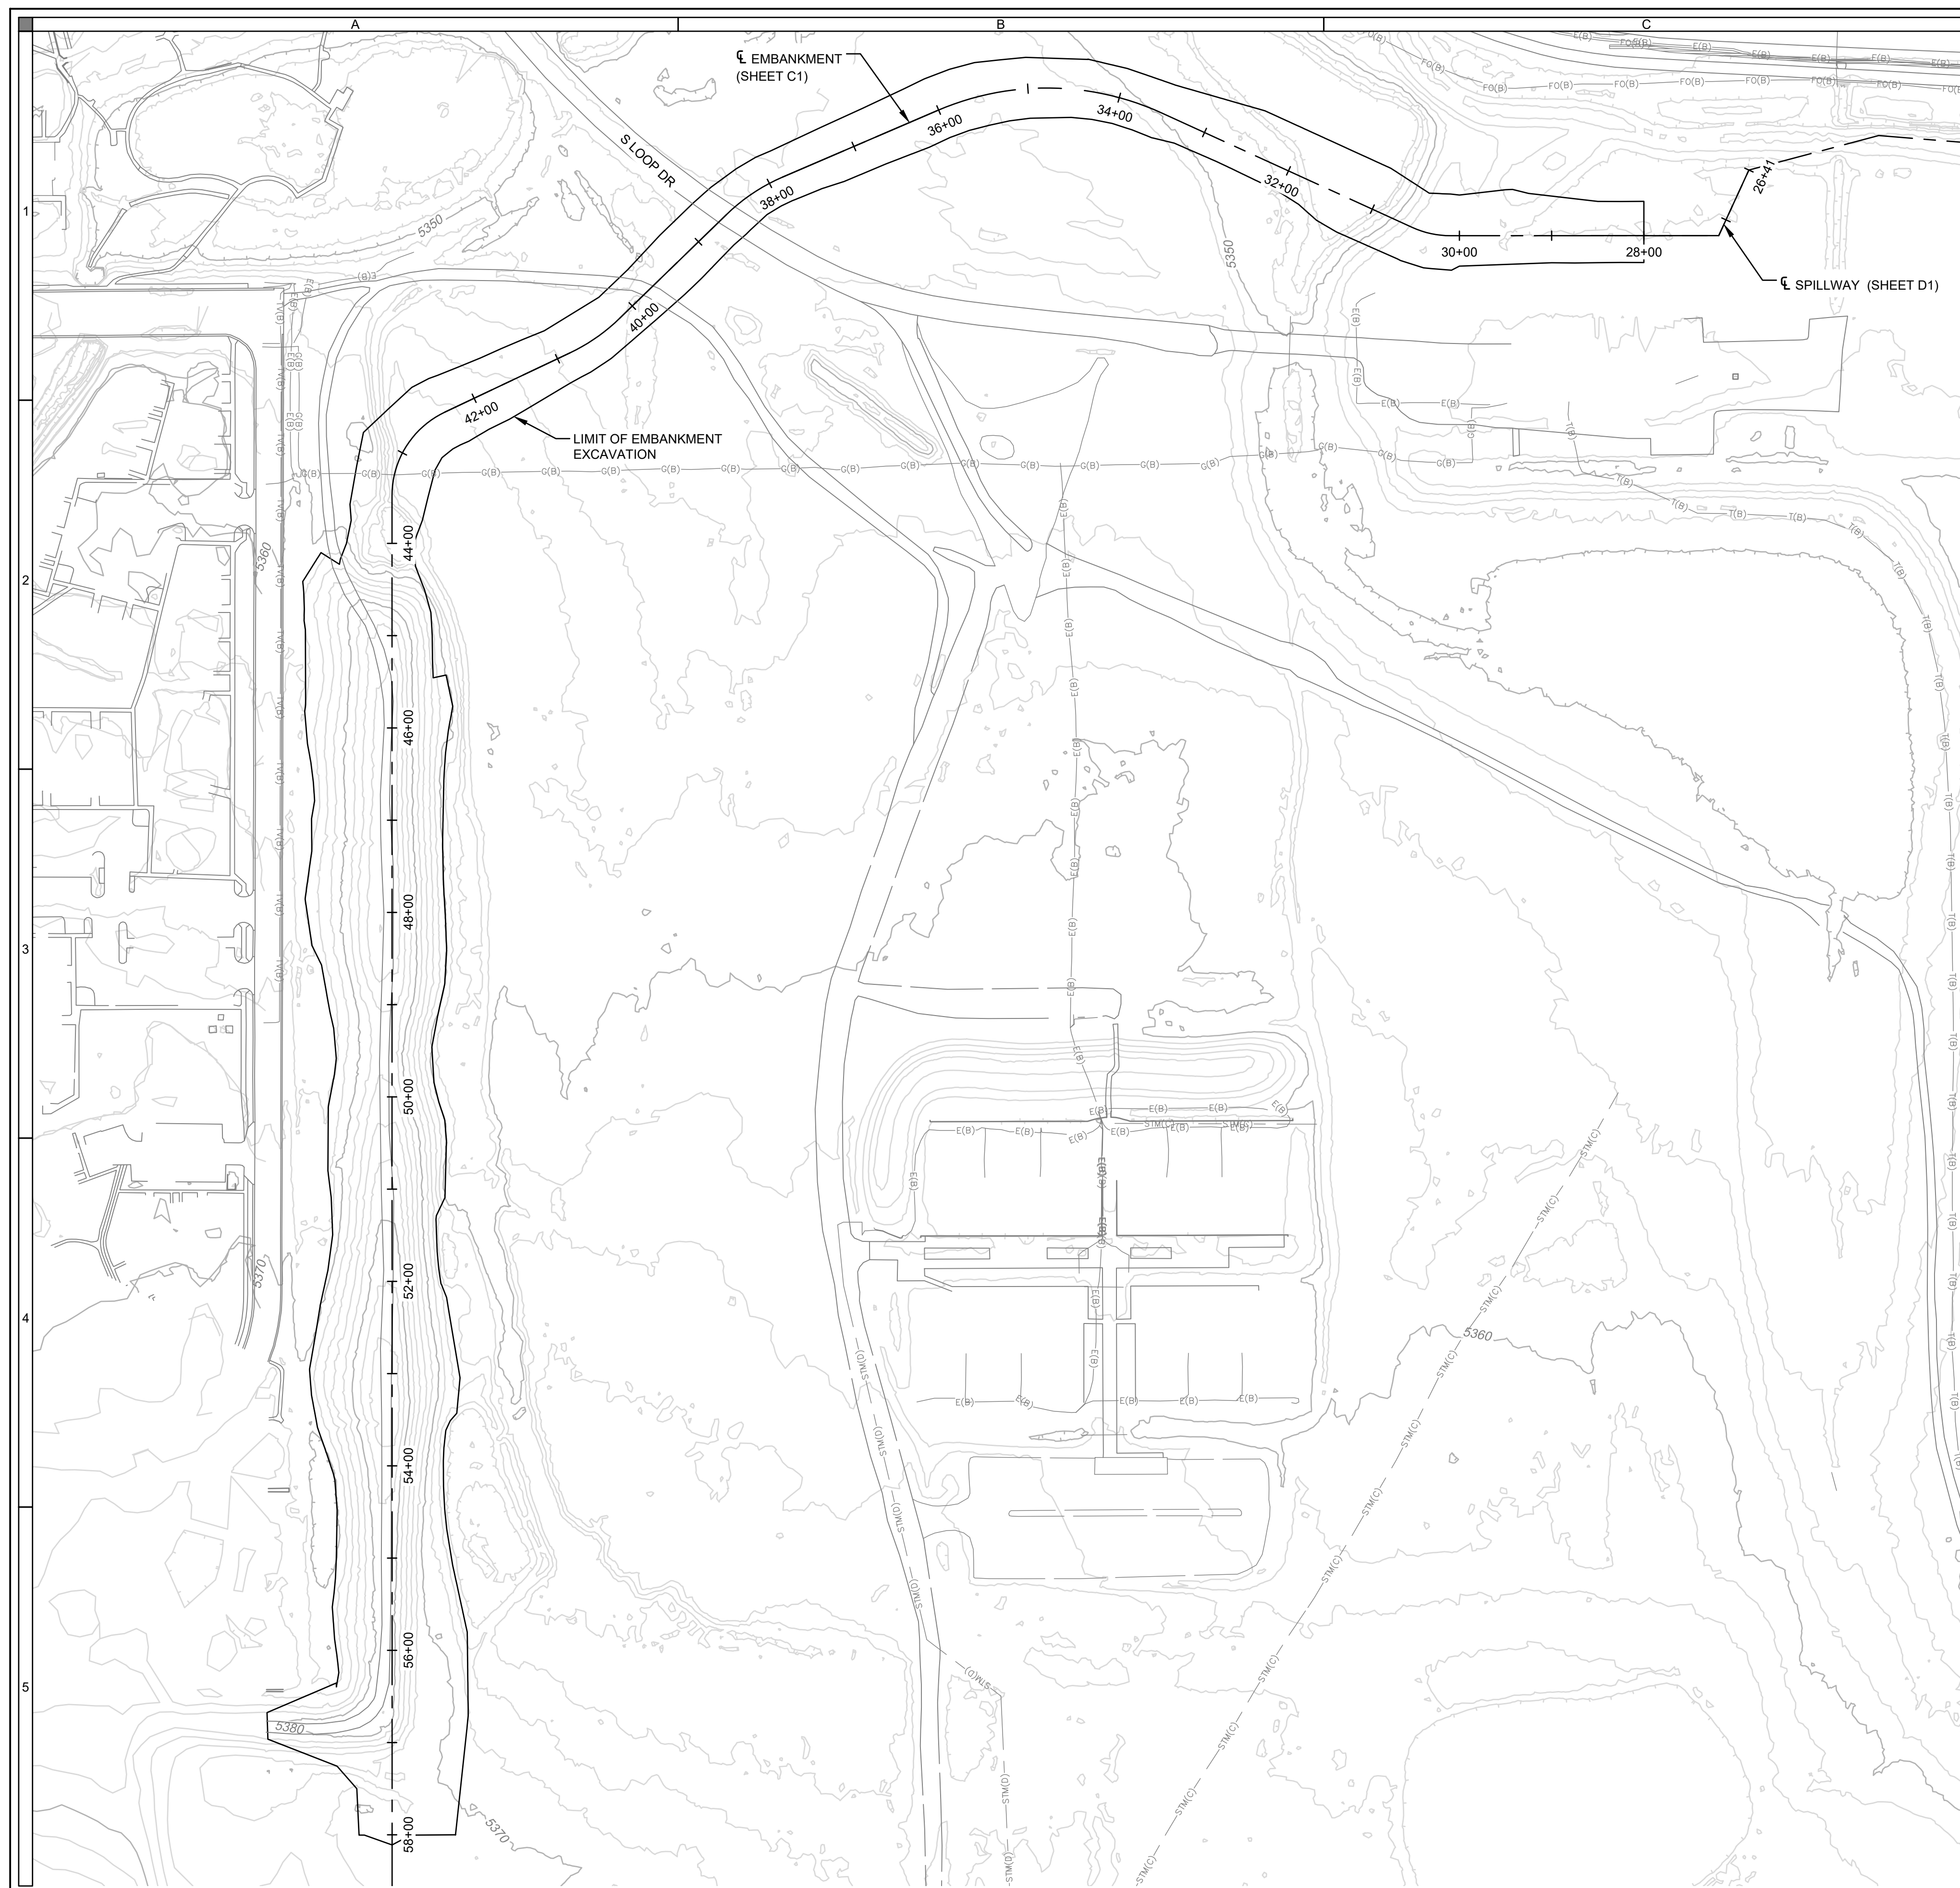

RJH CONSULTANTS
9800 MT PYRAMID COURT, SUITE 330
ENGLEWOOD, CO 80112



CITY OF BOULDER

[illegible]

DESIGNED BY:	DATE	XXX
DRAWN BY:	DATE	XXX
CHECKED BY:	DATE	XXX
APPROVED BY:	DATE	XXX

RJH PROJECT NUMBER
16134

SOUTH BOULDER CREEK REGIONAL
DETENTION FACILITY

EXCAVATION PLAN

SHEET ID
C2

20 OF 58


1

2


3

4

5

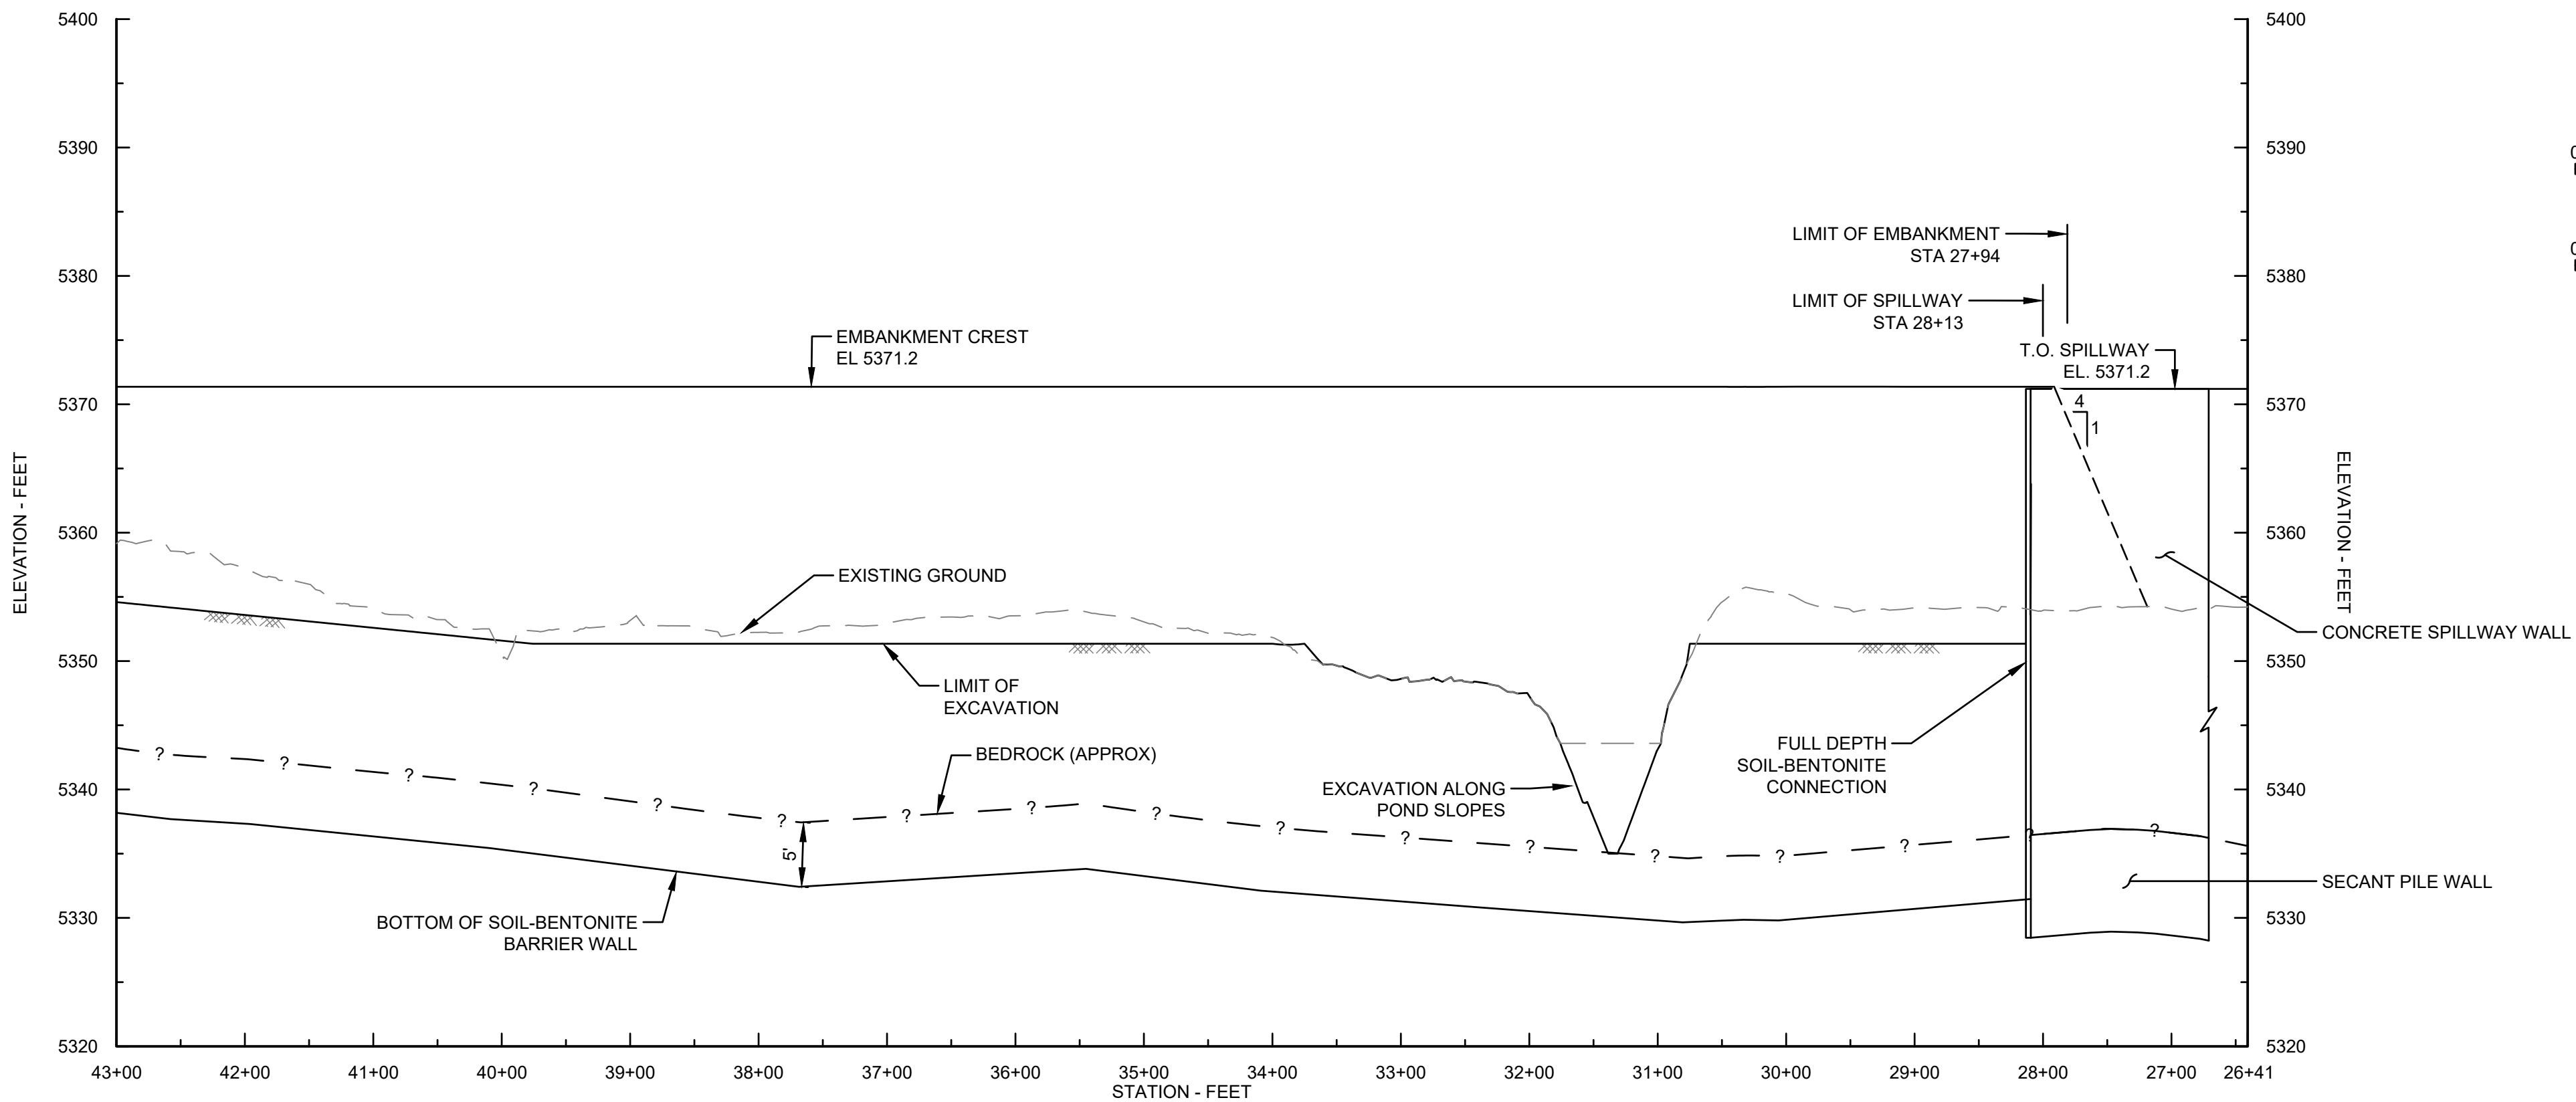

PROFILE

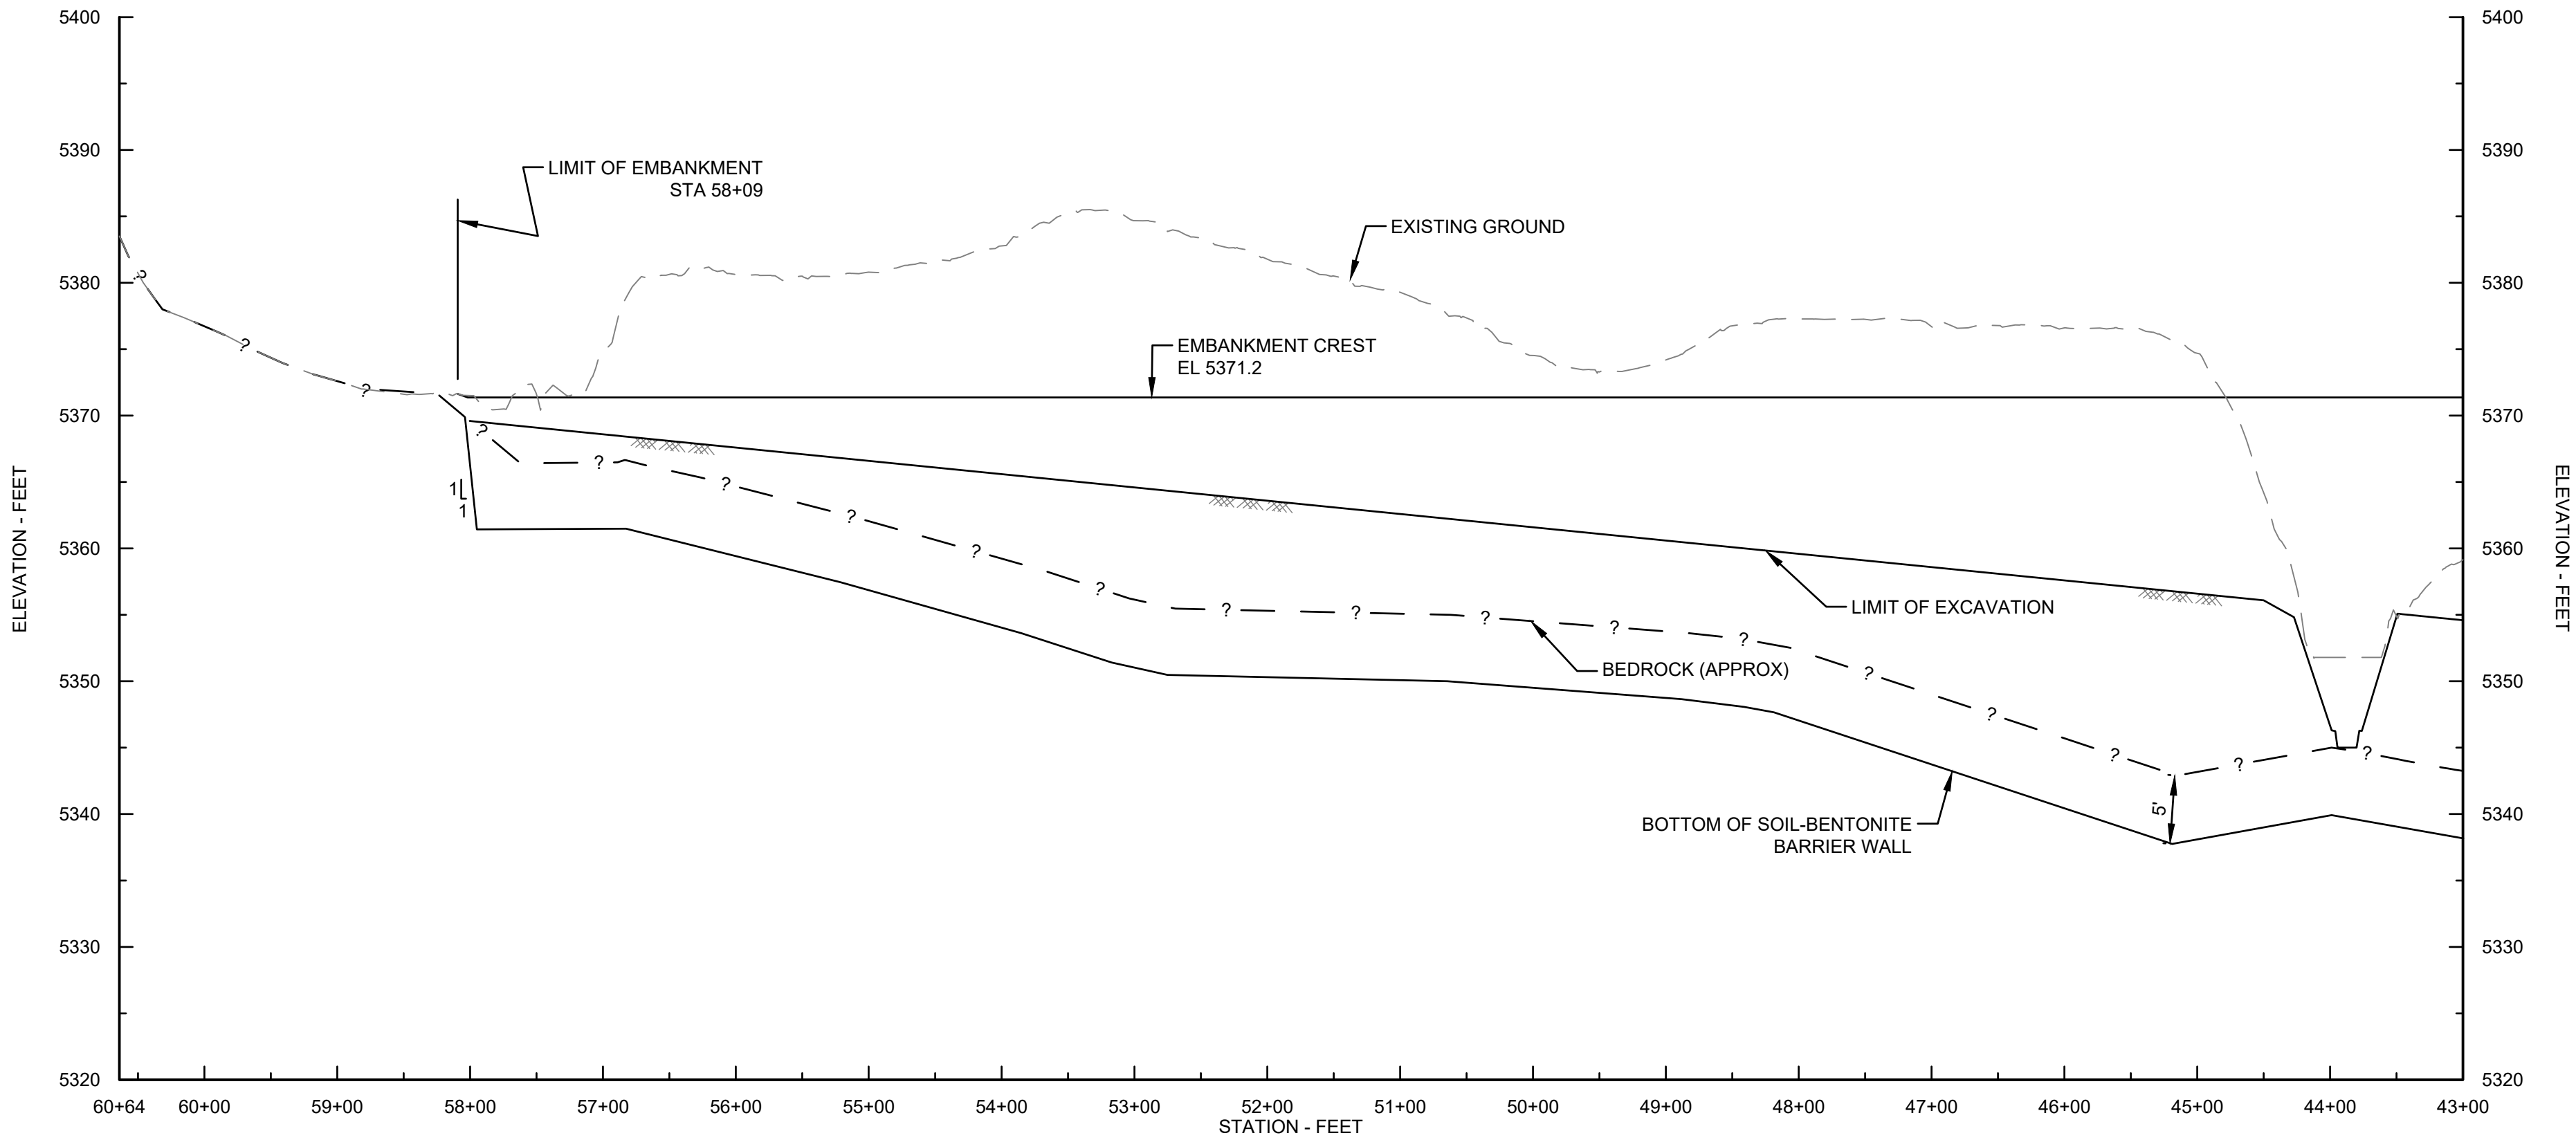


PROFILE



RJH CONSULTANTS
9800 MT PYRAMID COURT, SUITE 330
ENGLEWOOD, CO 80112



CITY OF BOULDER

 

NO.	DESCRIPTION										
		DATE									

DESIGNED BY:	DATE	XXX
DRAWN BY:	DATE	XXX
CHECKED BY:	DATE	XXX
APPROVED BY:	DATE	XXX


RJH PROJECT NUMBER
16134

SOUTH BOULDER CREEK REGIONAL
DETENTION FACILITY

EMBANKMENT DAM - CENTERLINE
PROFILE

SHEET ID
C3

21 OF 58

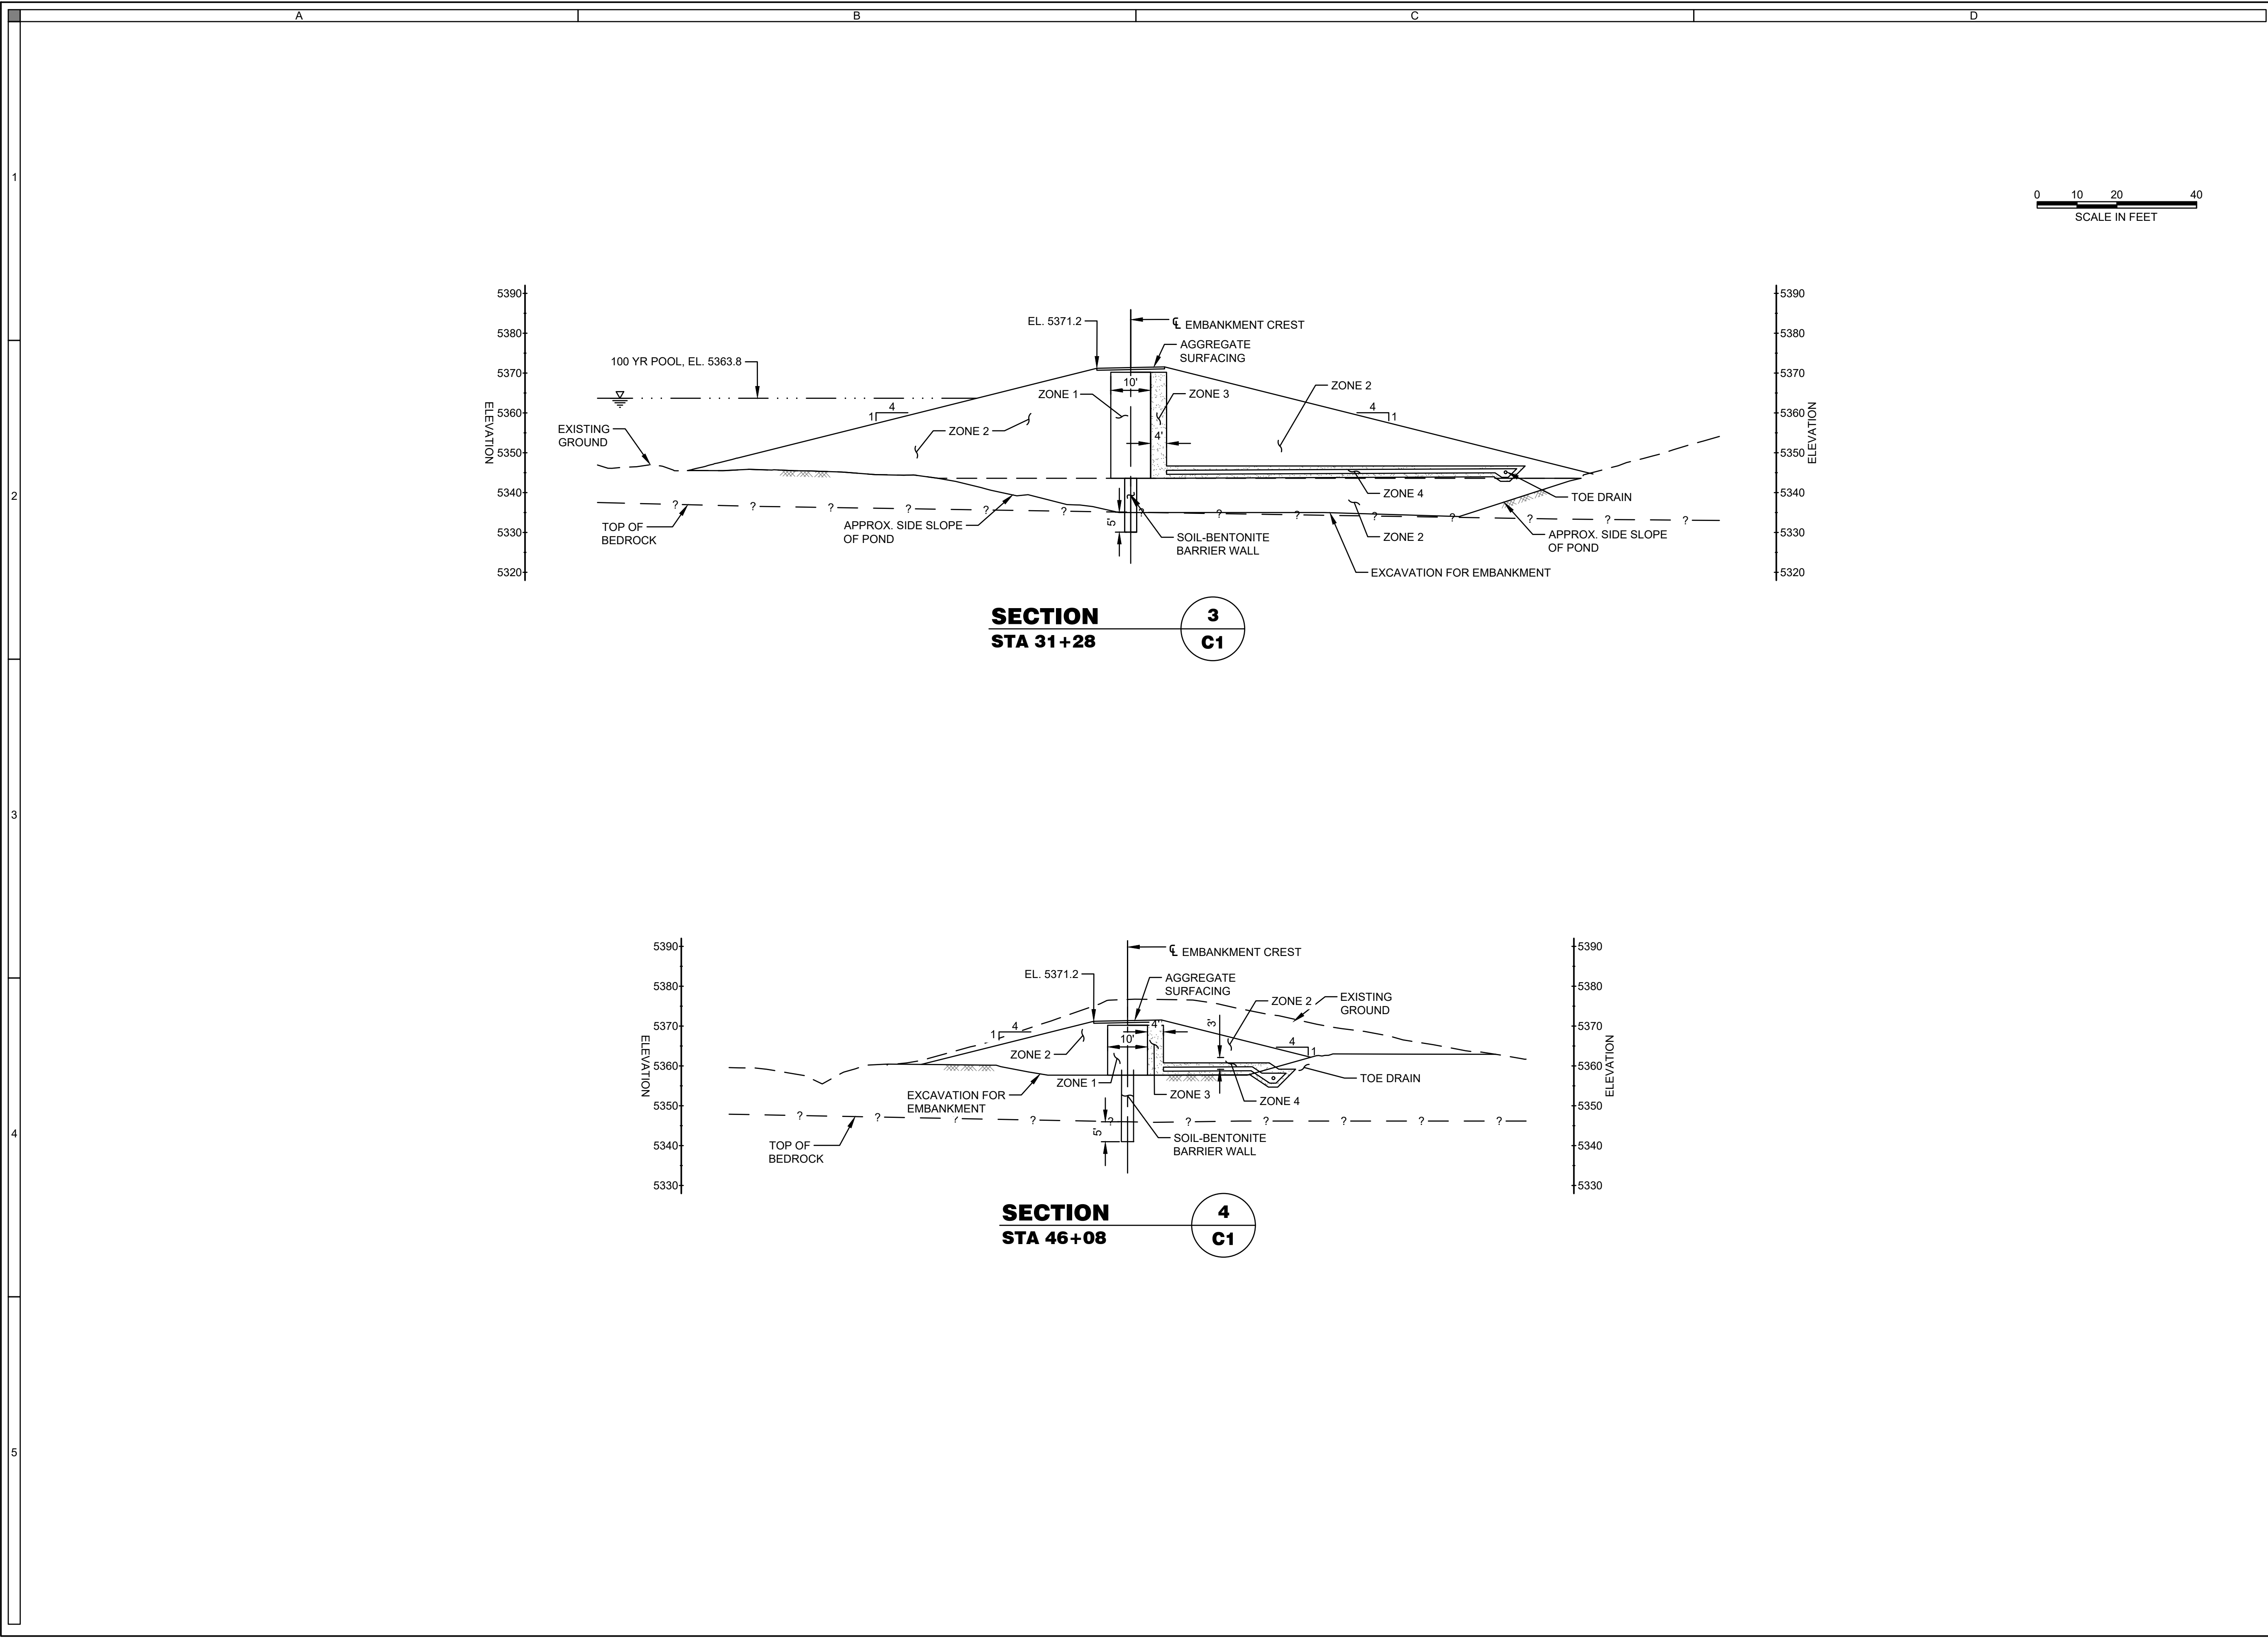

RJH CONSULTANTS
9800 MT PYRAMID COURT, SUITE 330
ENGLEWOOD, CO 80112



CITY OF BOULDER

NO.	DATE	DESCRIPTION									

DESIGNED BY:	DATE	XXX
DRAWN BY:	DATE	XXX
CHECKED BY:	DATE	XXX
APPROVED BY:	DATE	XXX


RJH PROJECT NUMBER
16134






SOUTH BOULDER CREEK REGIONAL
DETENTION FACILITY

EMBANKMENT DAM - SECTIONS

SHEET ID
C4

22 OF 58

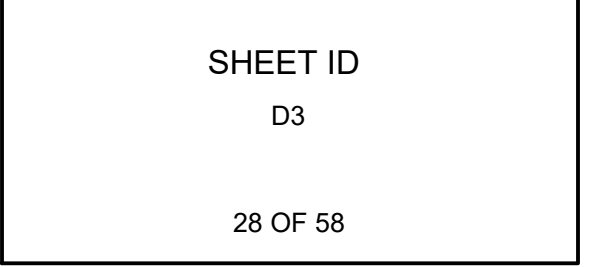

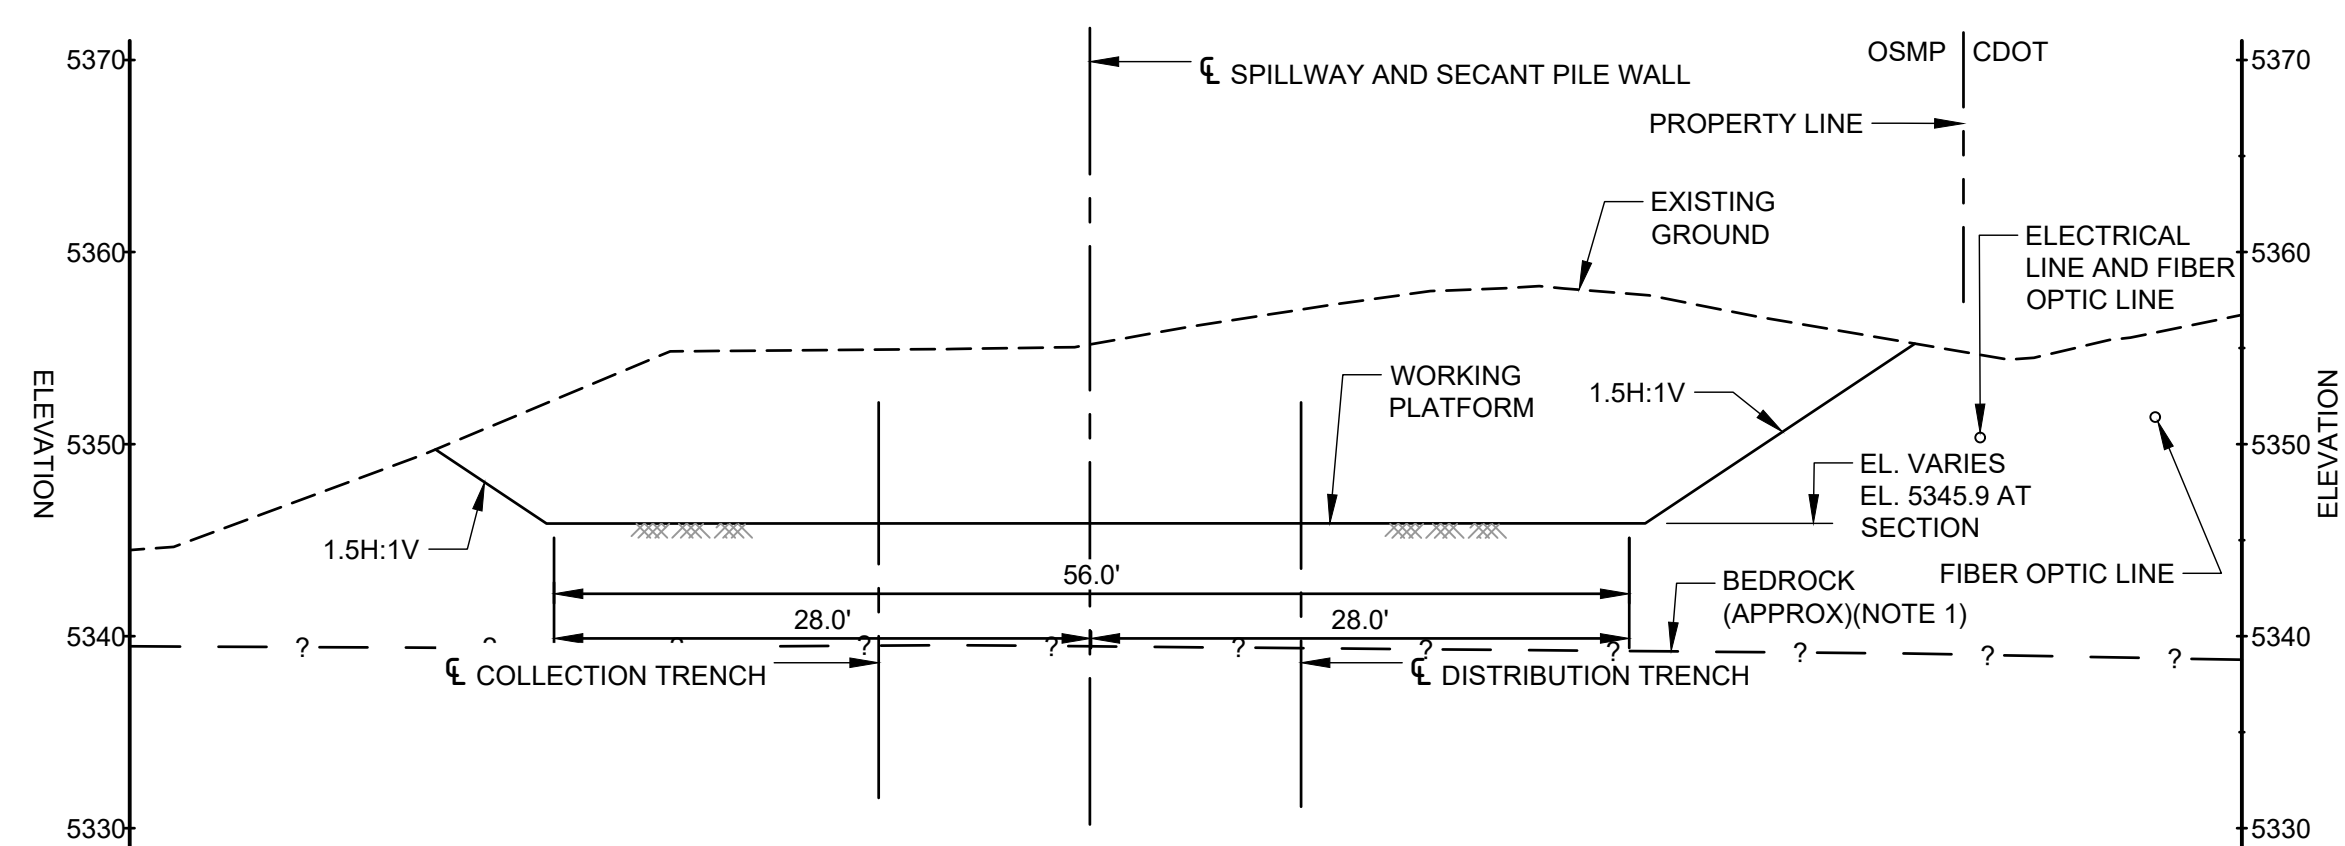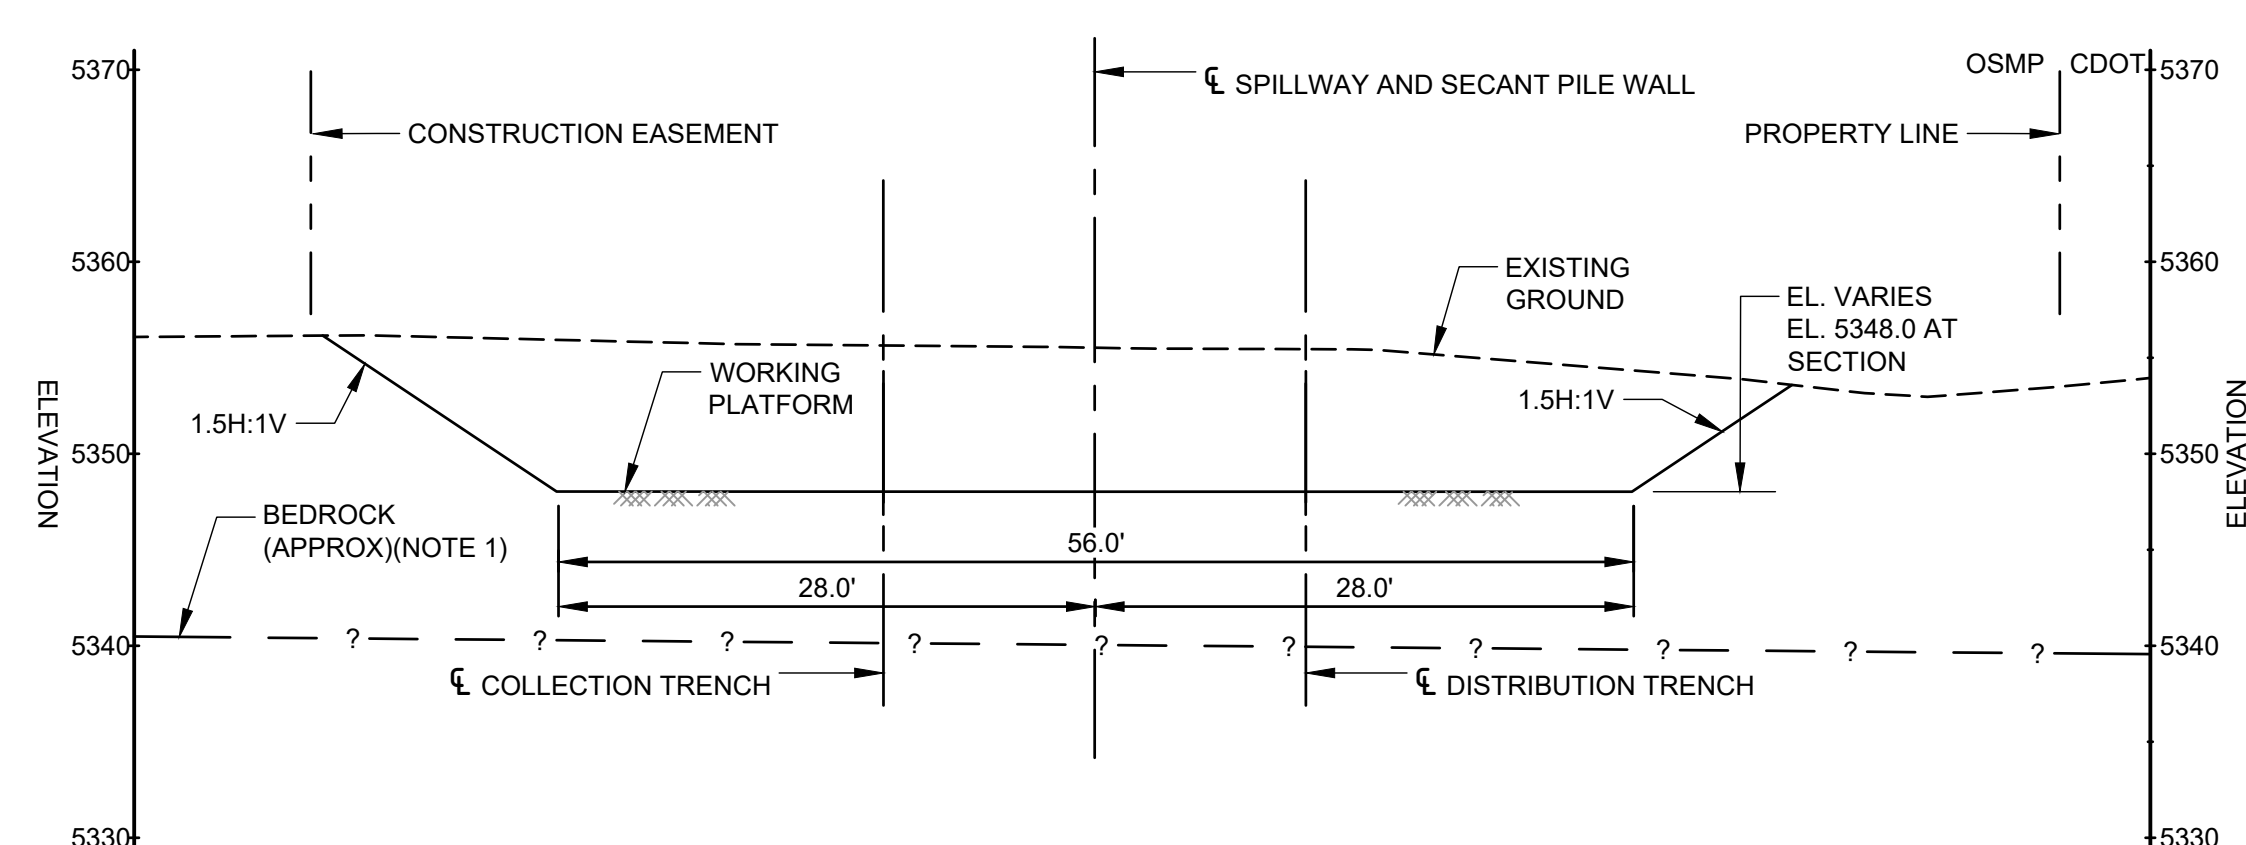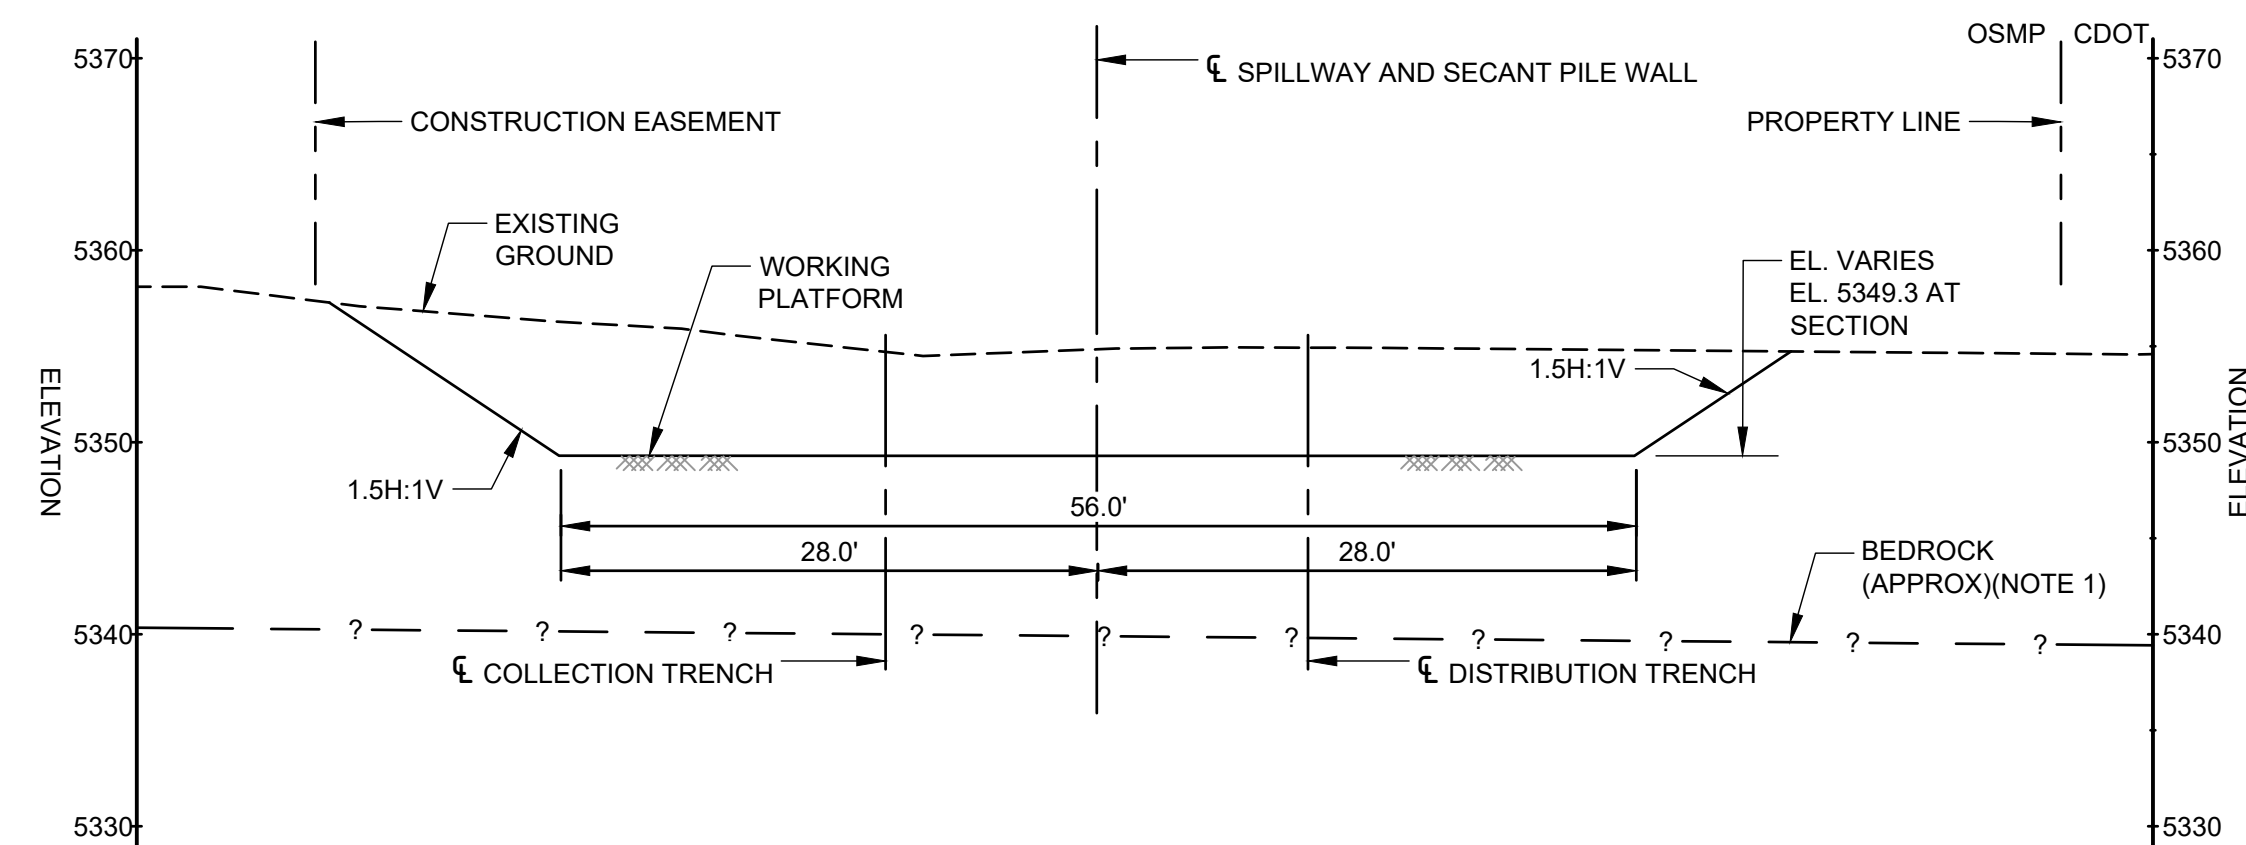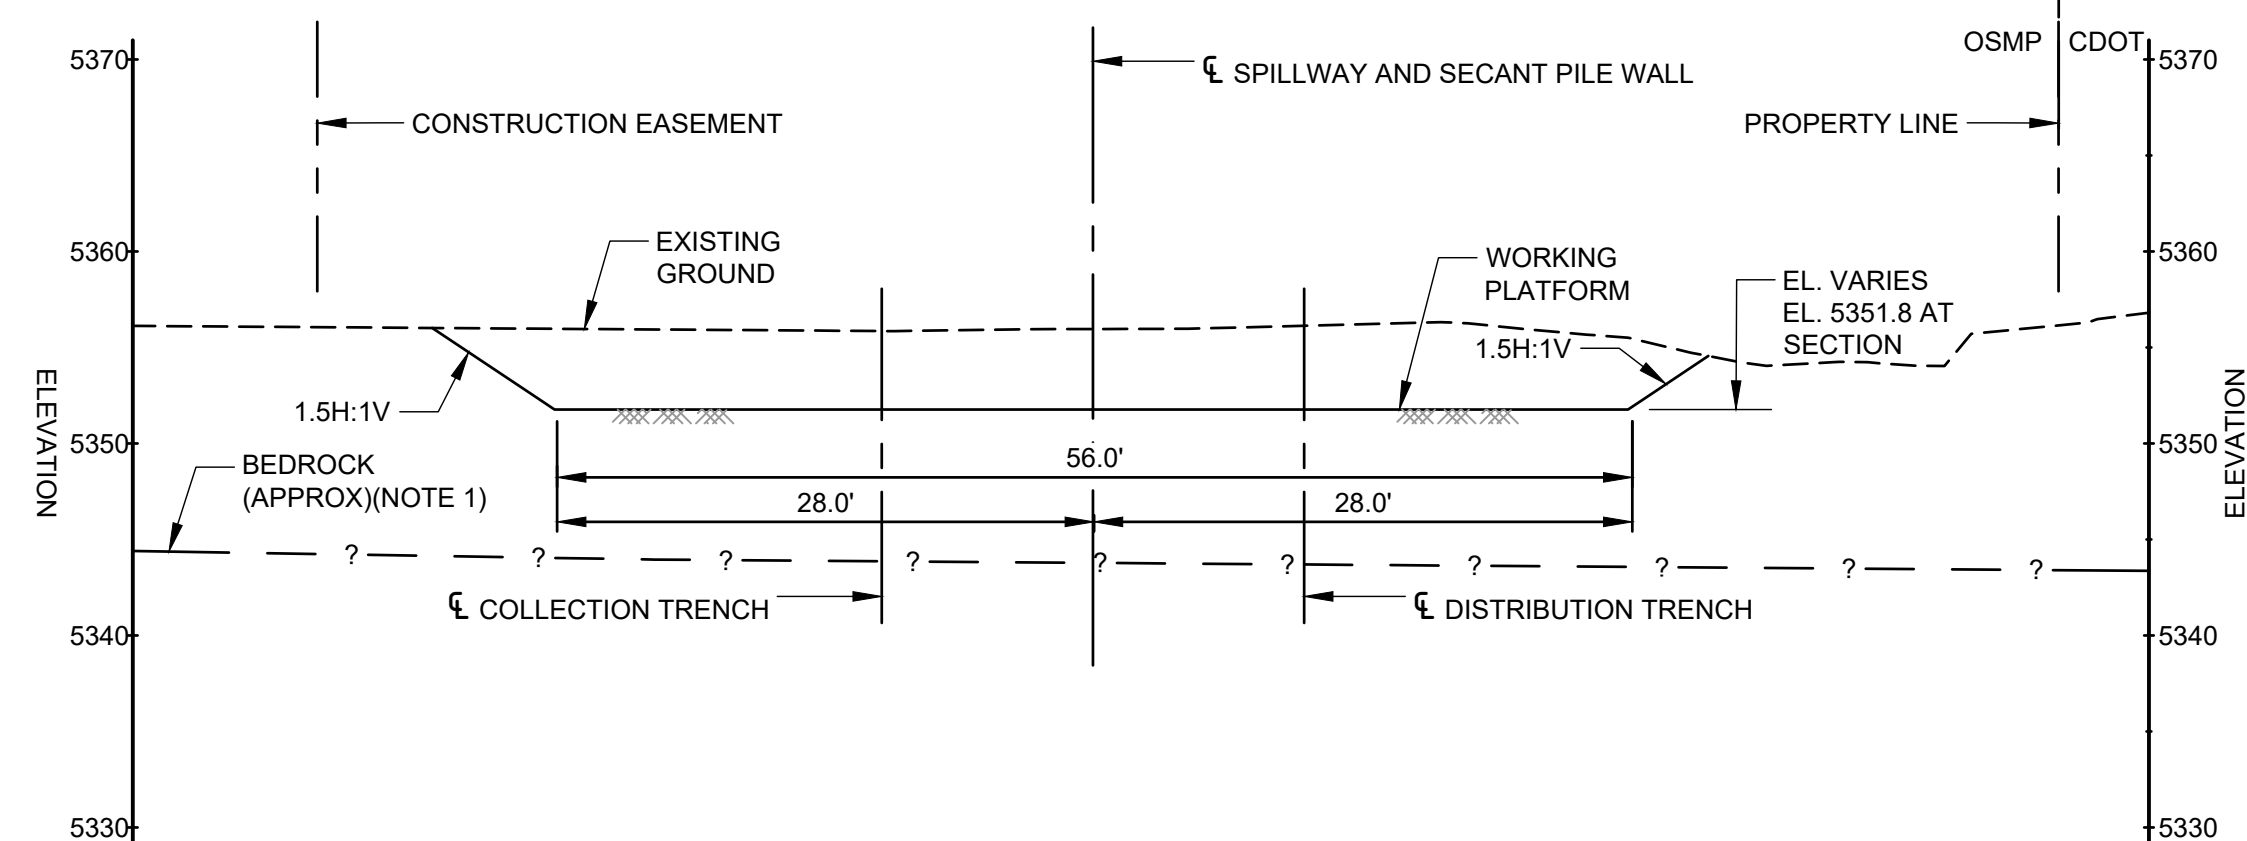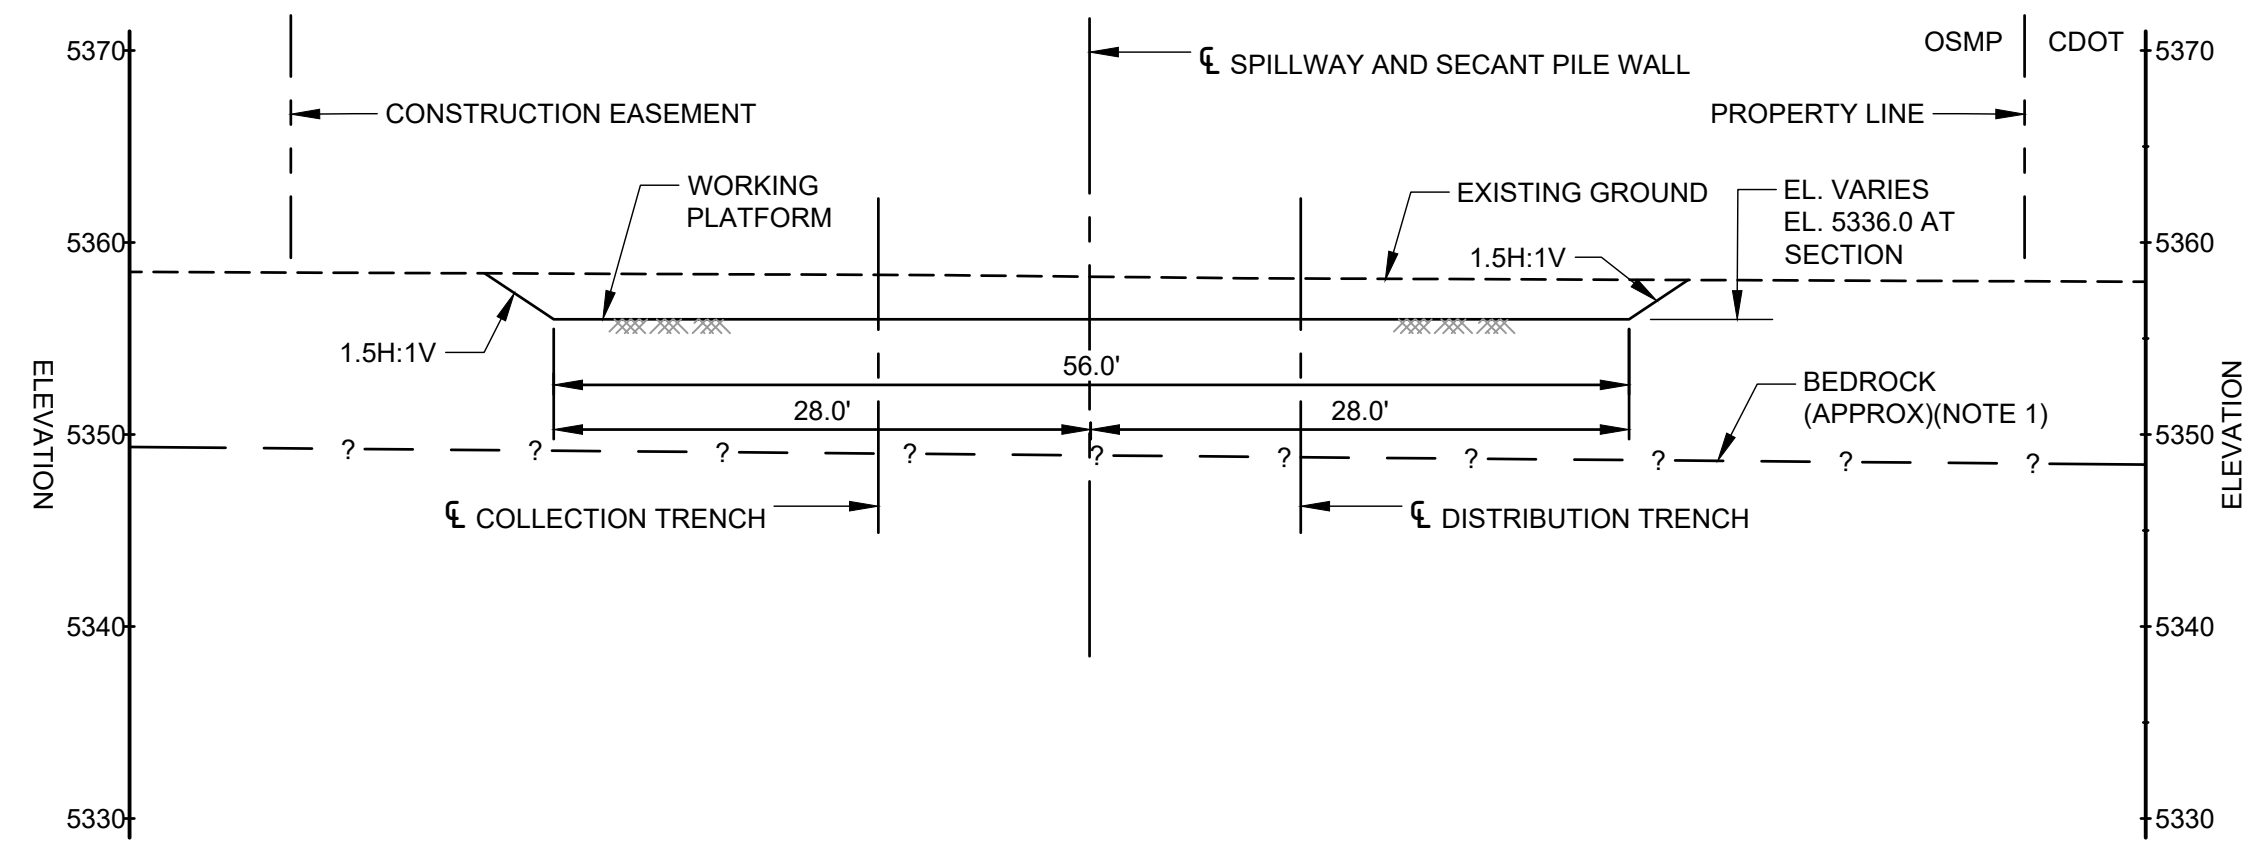

A horizontal scale bar with a black outline. Below the bar, the text "SCALE IN FEET" is centered. The bar has tick marks at 0, 5, 10, and 20. The numbers 0, 5, 10, and 20 are placed above the corresponding tick marks.



RJH CONSULTANTS
9800 MT PYRAMID COURT, SUITE 330
ENGLEWOOD, CO 80112



CITY OF BOULDER

[illegible]

DESIGNED BY:	DATE	XXX
DRAWN BY:	DATE	XXX
CHECKED BY:	DATE	XXX
APPROVED BY:	DATE	XXX

RJH PROJECT NUMBER
16134

SOUTH BOULDER CREEK REGIONAL
DETENTION FACILITY



SPILLWAY EXCAVATION SECTIONS

SHEET ID
D4

29 OF 58

NOTE:

1. BEDROCK SURFACE WAS ESTIMATED FROM GEOTECHNICAL BORING DATA AND GEOPHYSICAL SURVEY DATA.

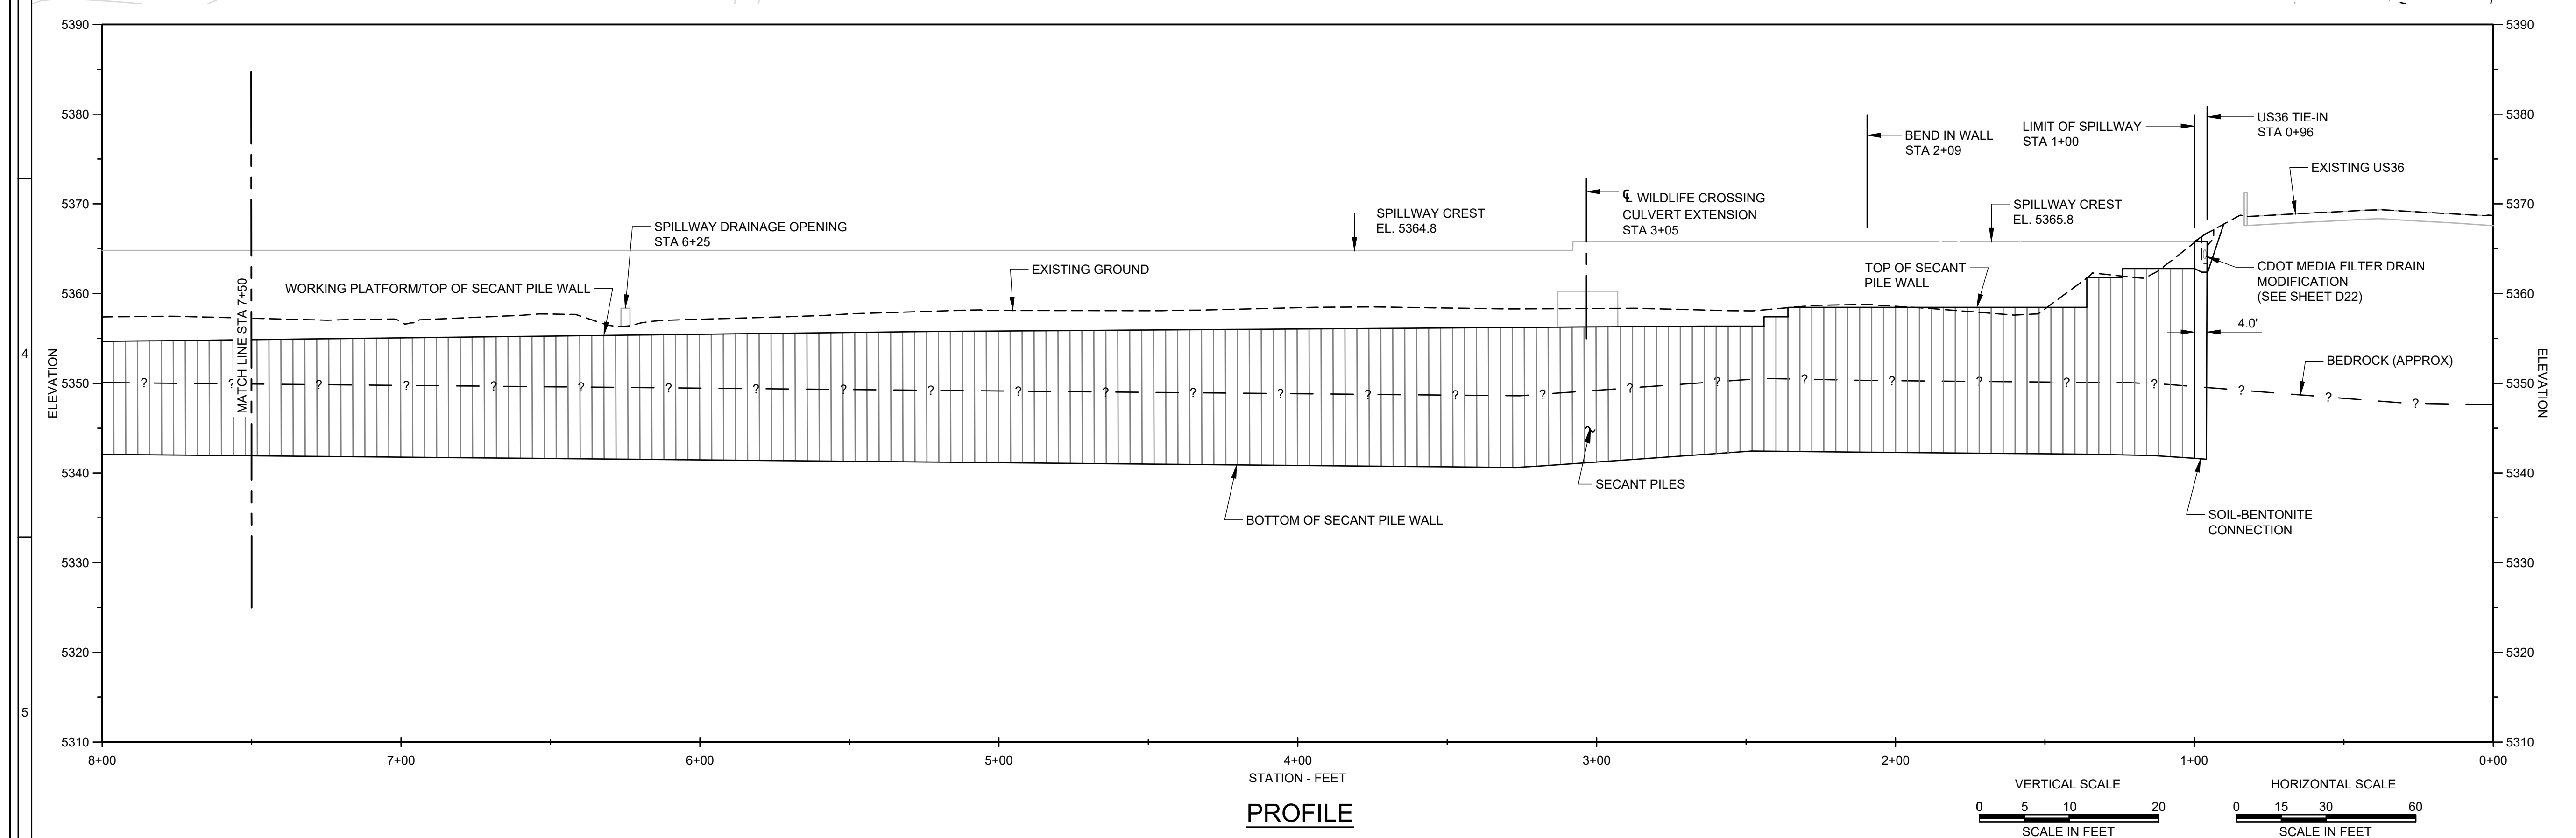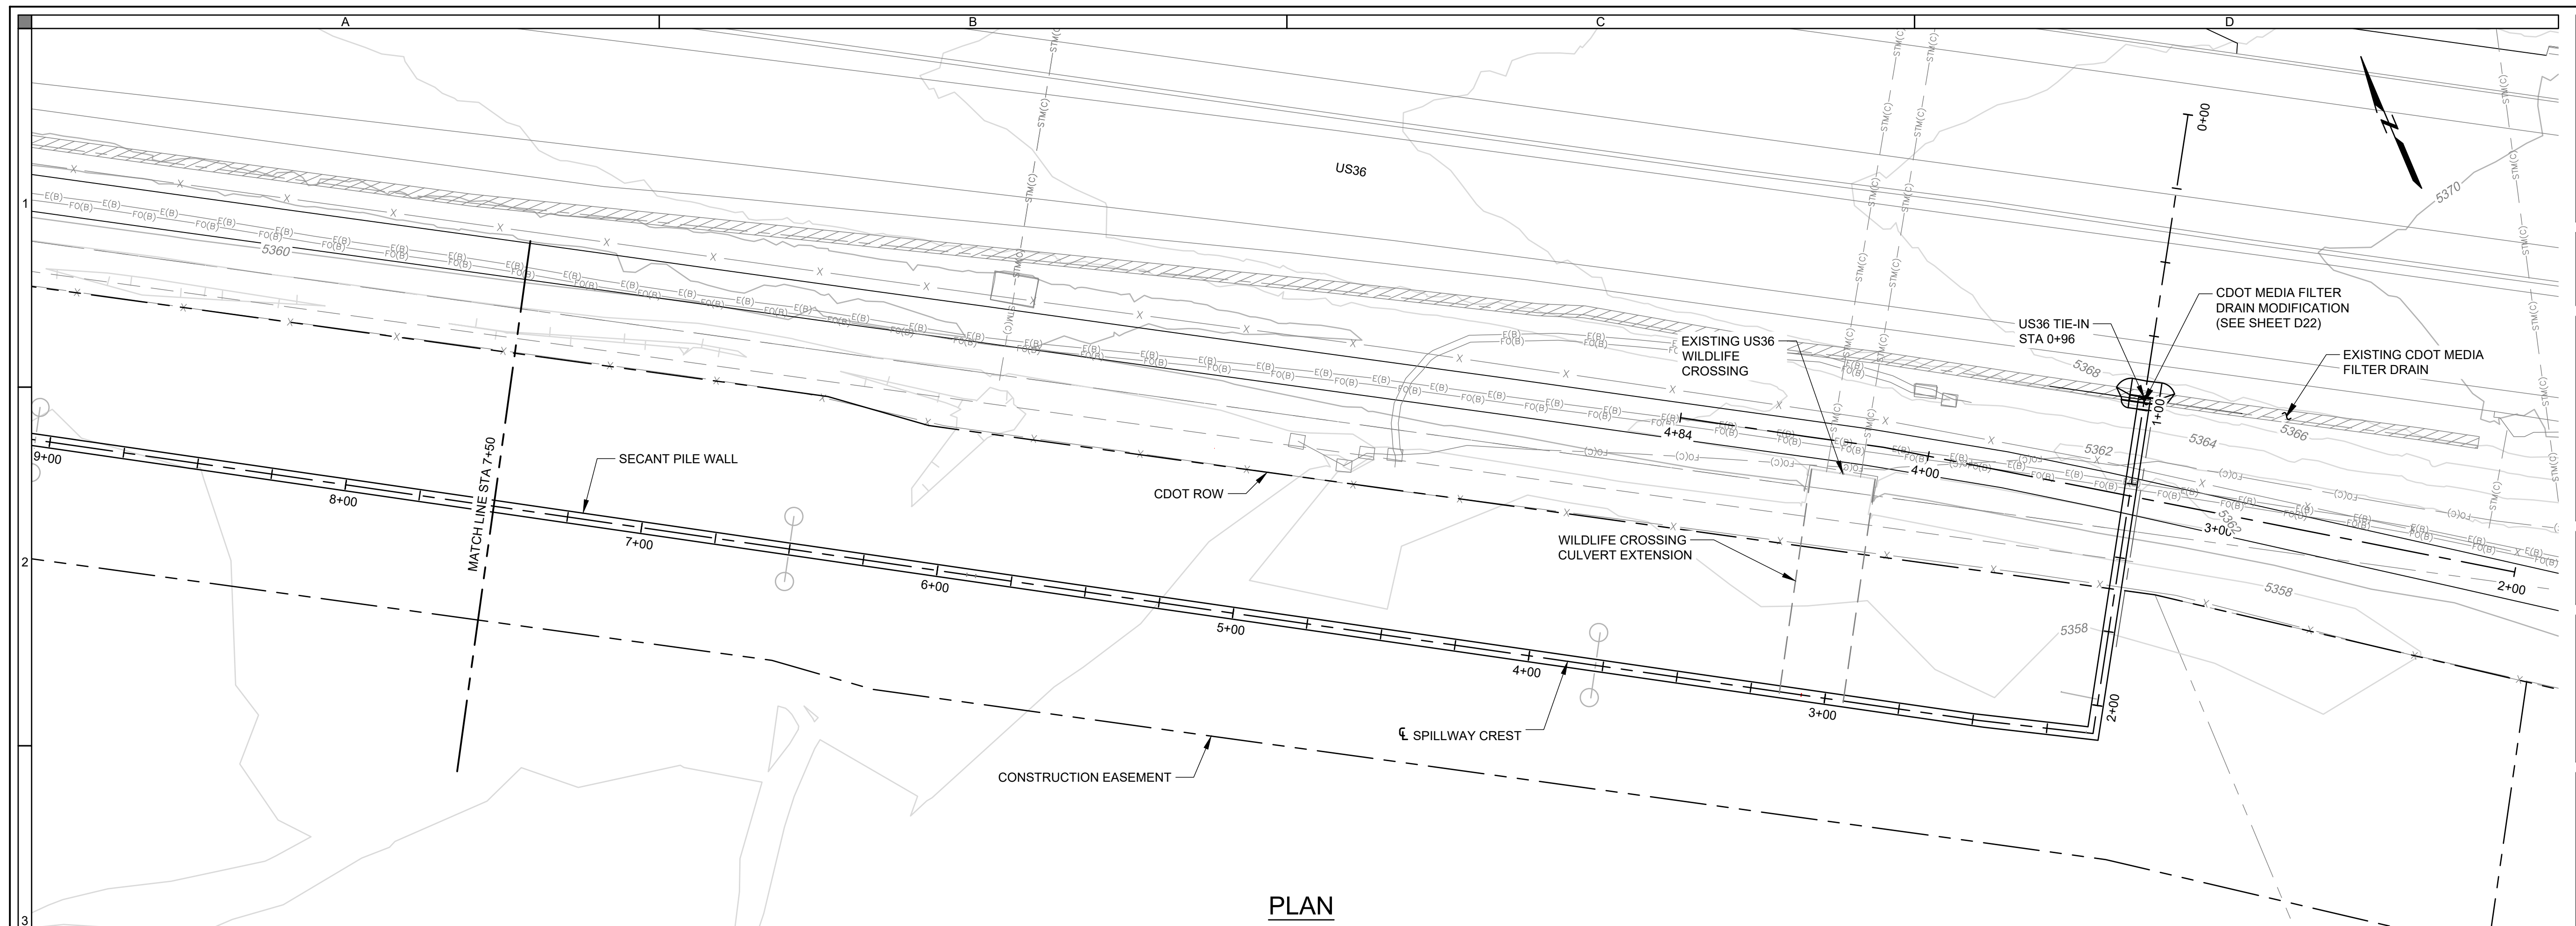[illegible]

DESIGNED BY:	DATE	XXX
DRAWN BY:	DATE	XXX
CHECKED BY:	DATE	XXX
APPROVED BY:	DATE	XXX



RJH PROJECT NUMBER
16134

SOUTH BOULDER CREEK REGIONAL
DETENTION FACILITY

SECANT PILE WALL PLAN AND PROFILE
(1 OF 4)

SHEET ID
D5
30 OF 58

CITY OF BOULDER

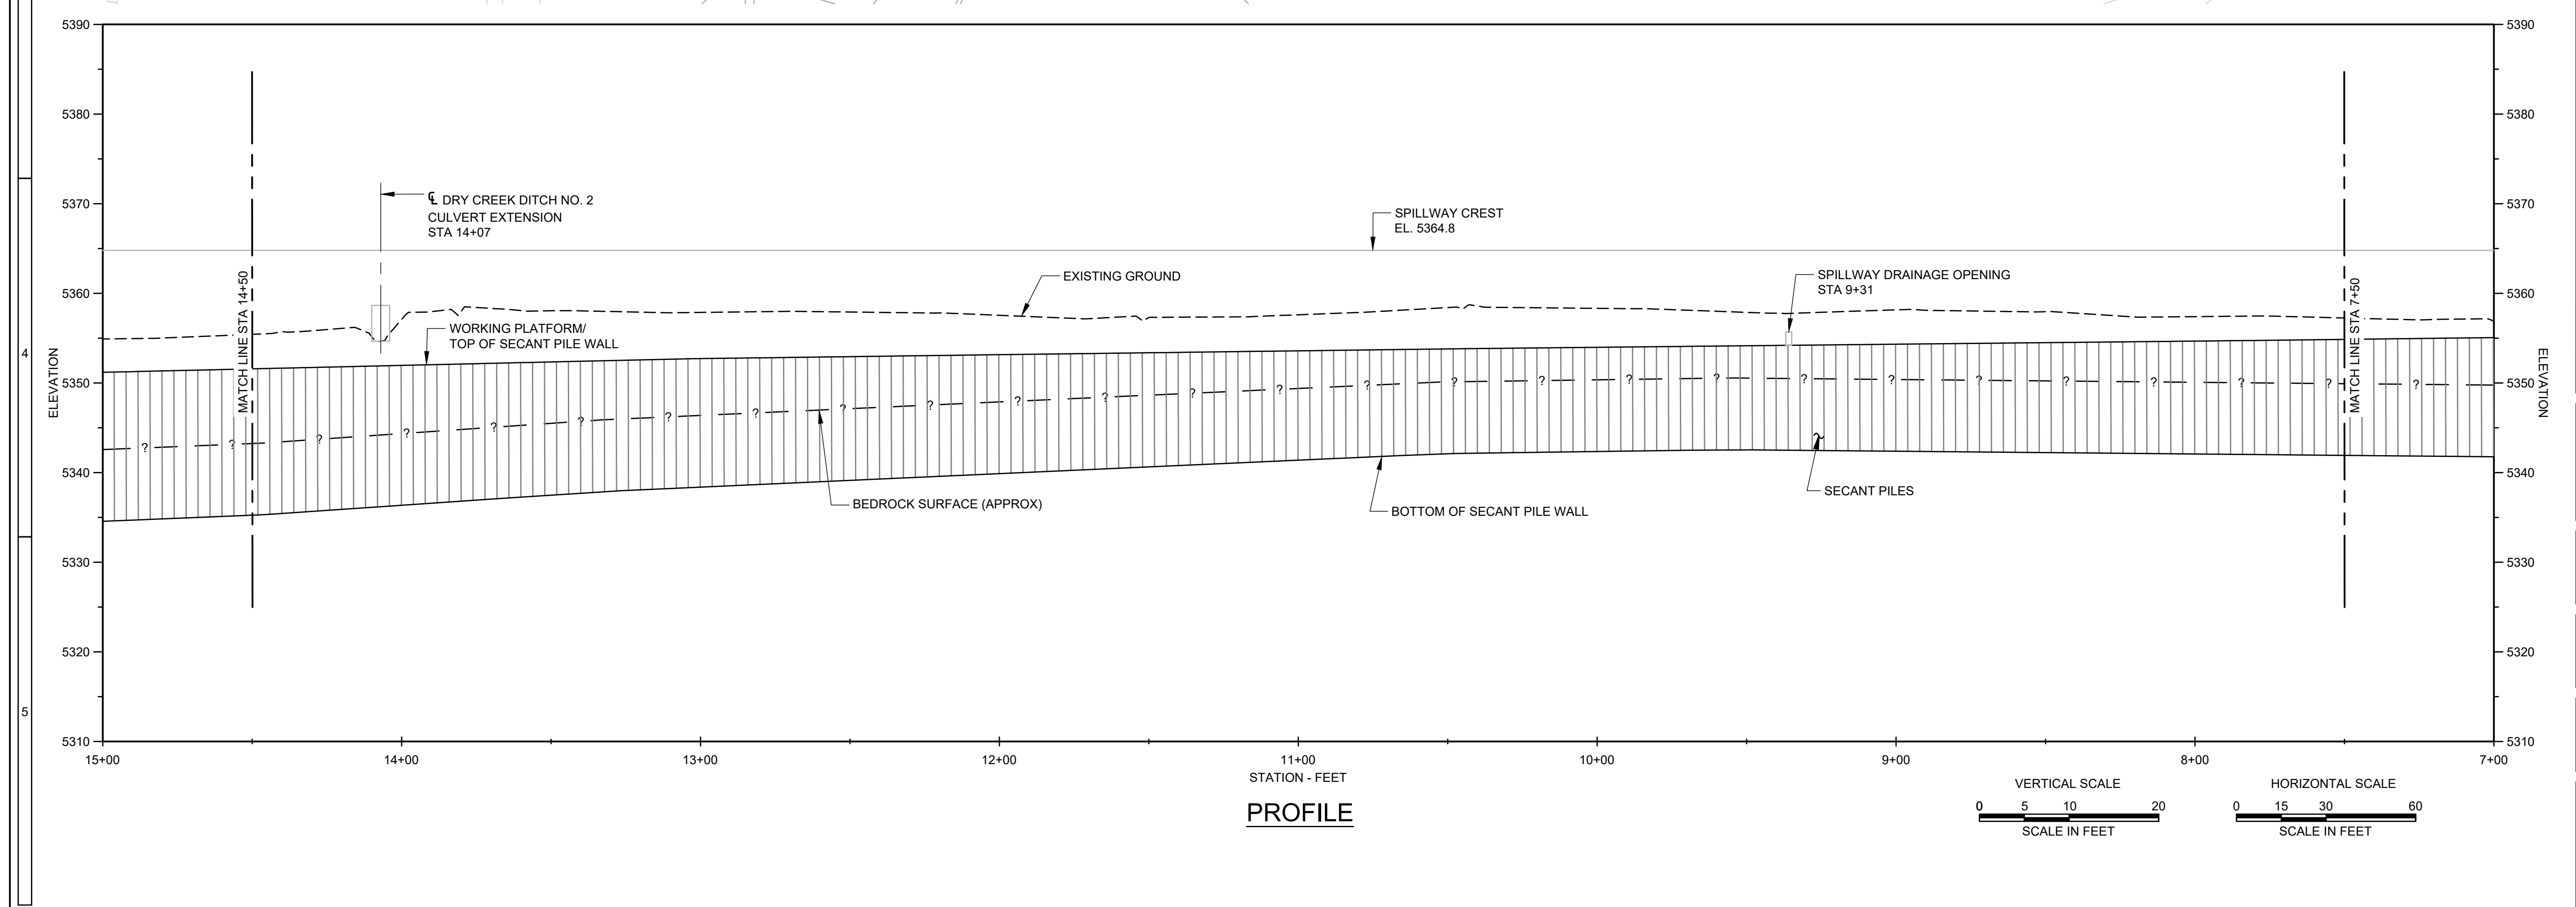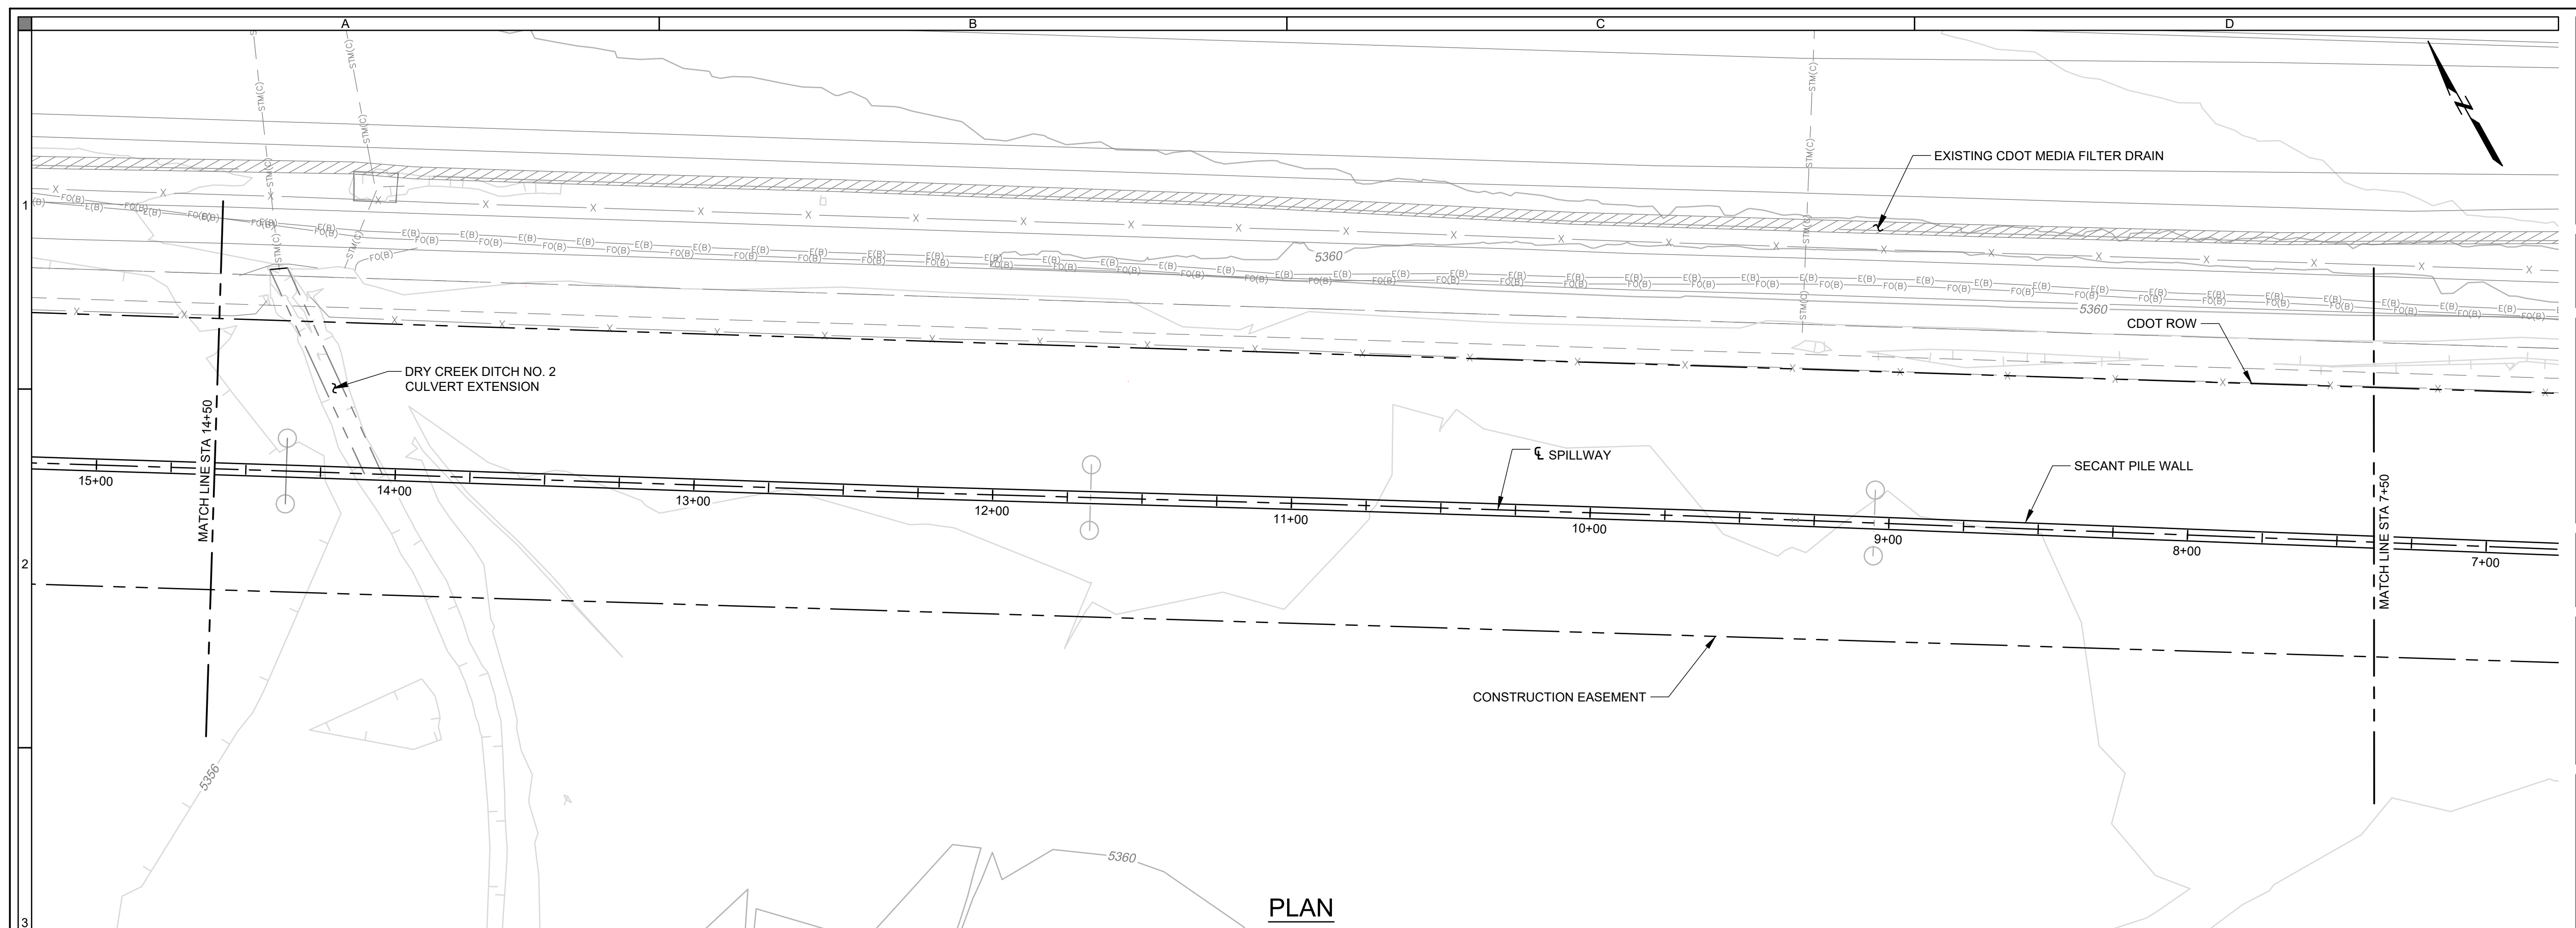[illegible]



DESIGNED BY:	DATE	XXX
DRAWN BY:	DATE	XXX
CHECKED BY:	DATE	XXX
APPROVED BY:	DATE	XXX

RJH PROJECT NUMBER
16134

SOUTH BOULDER CREEK REGIONAL
DETENTION FACILITY

SECANT PILE WALL PLAN AND PROFILE
(2 OF 4)

SHEET ID
D6
31 OF 58

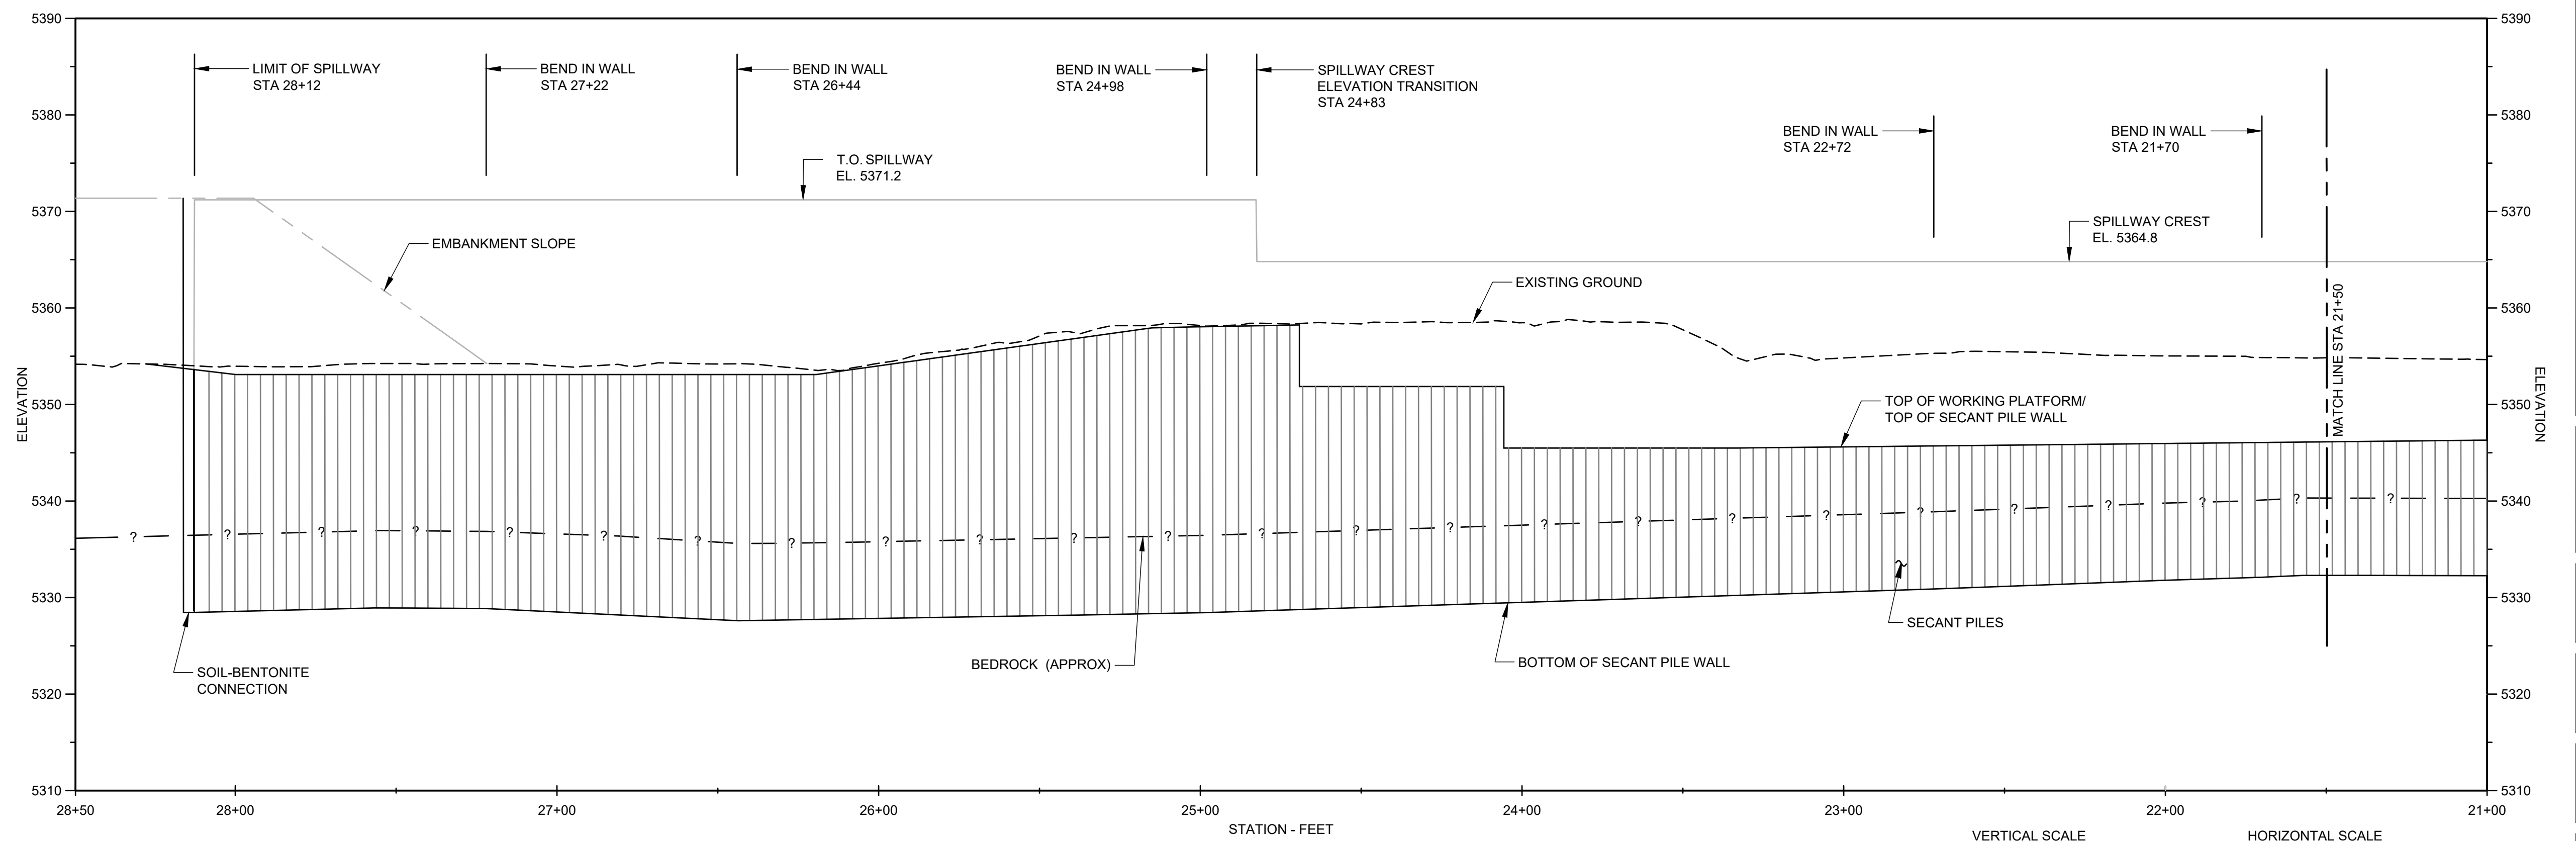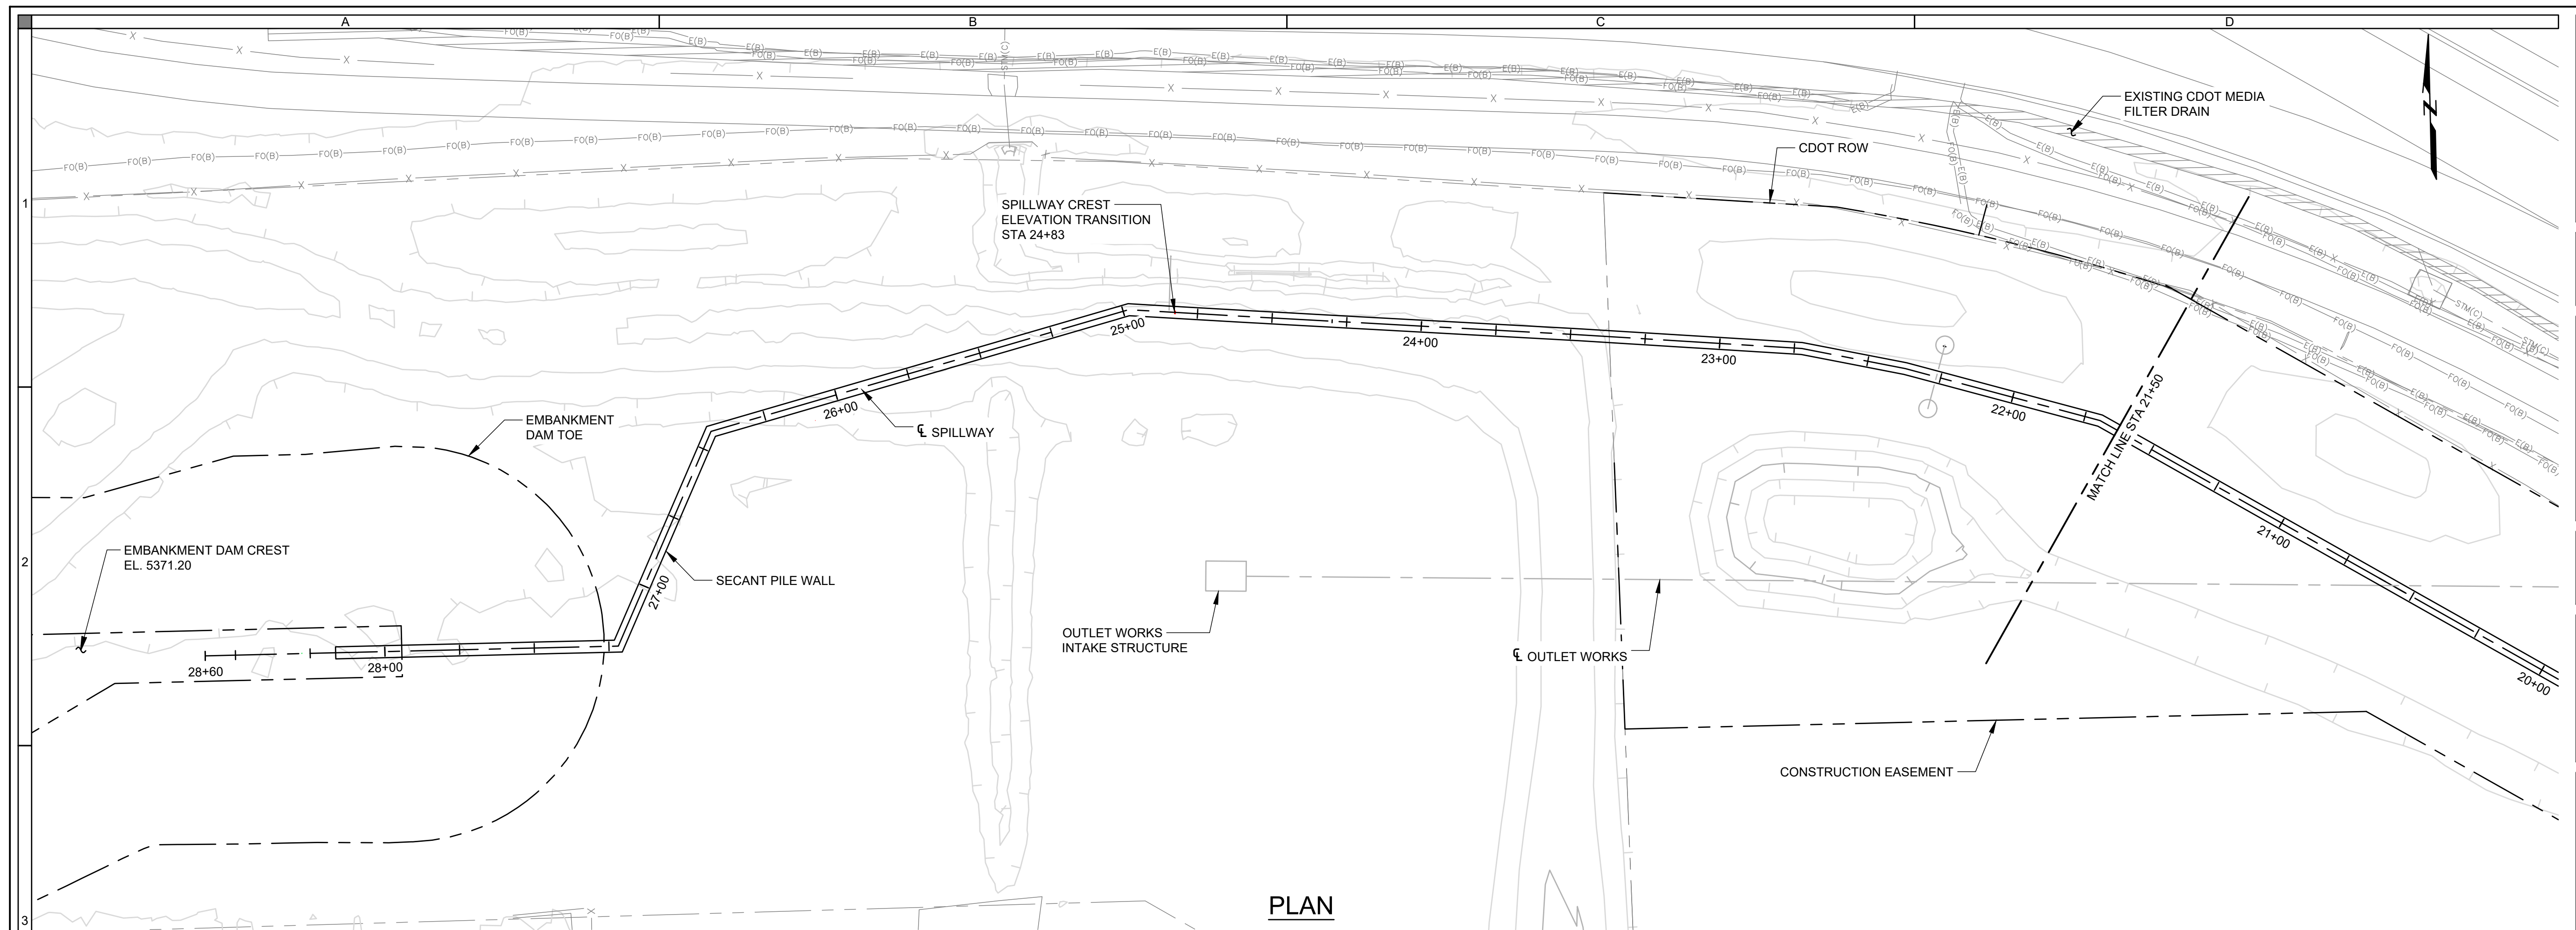[illegible]

DESIGNED BY:	DATE	XXX
DRAWN BY:	DATE	XXX
CHECKED BY:	DATE	XXX
APPROVED BY:	DATE	XXX



RJH PROJECT NUMBER
16134

SOUTH BOULDER CREEK REGIONAL
DETENTION FACILITY

SECANT PILE WALL PLAN AND PROFILE
(4 OF 4)

SHEET ID
D8

33 OF 58

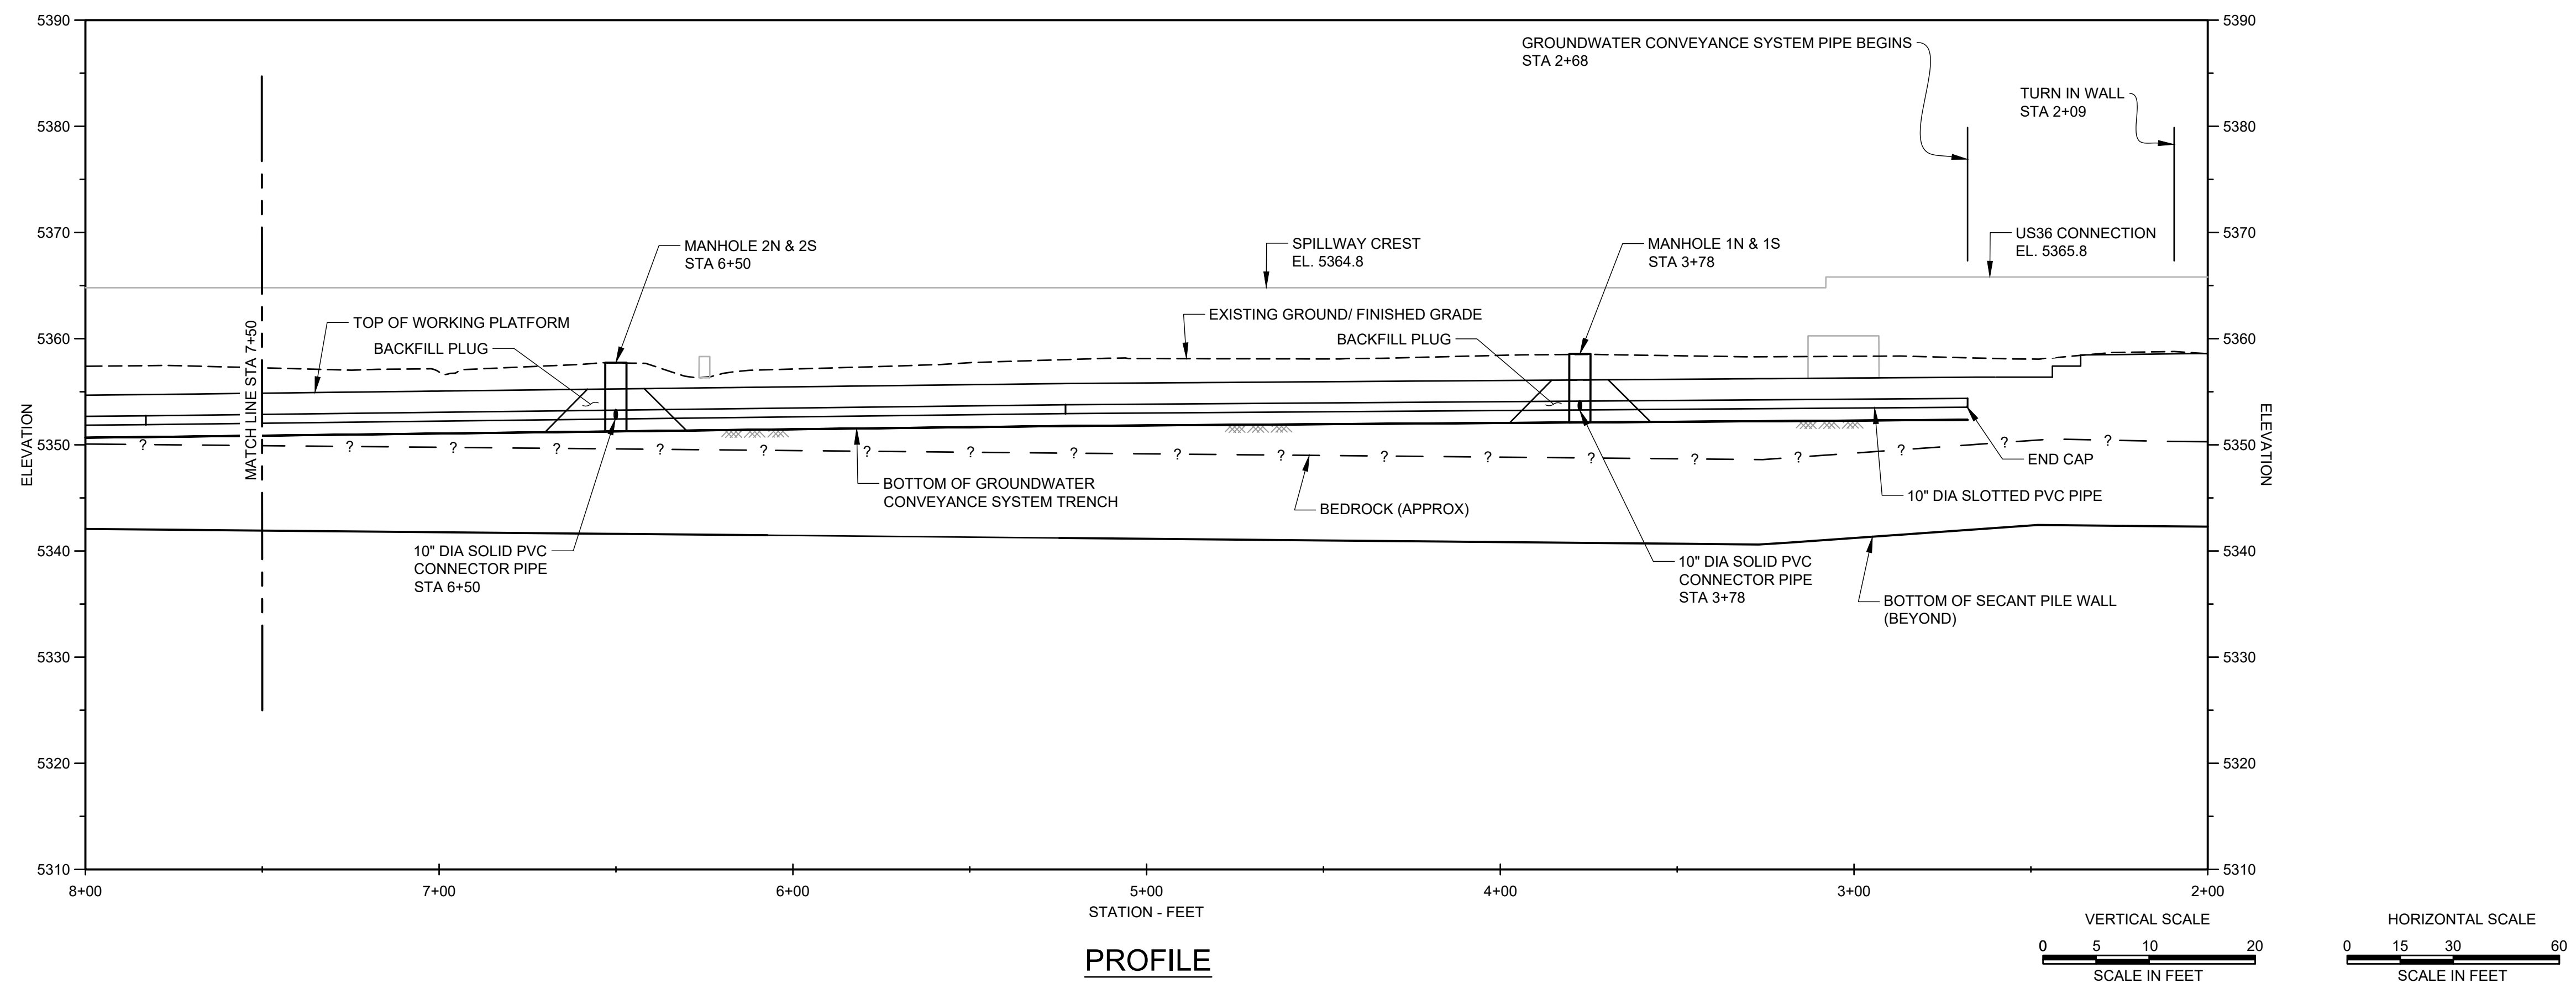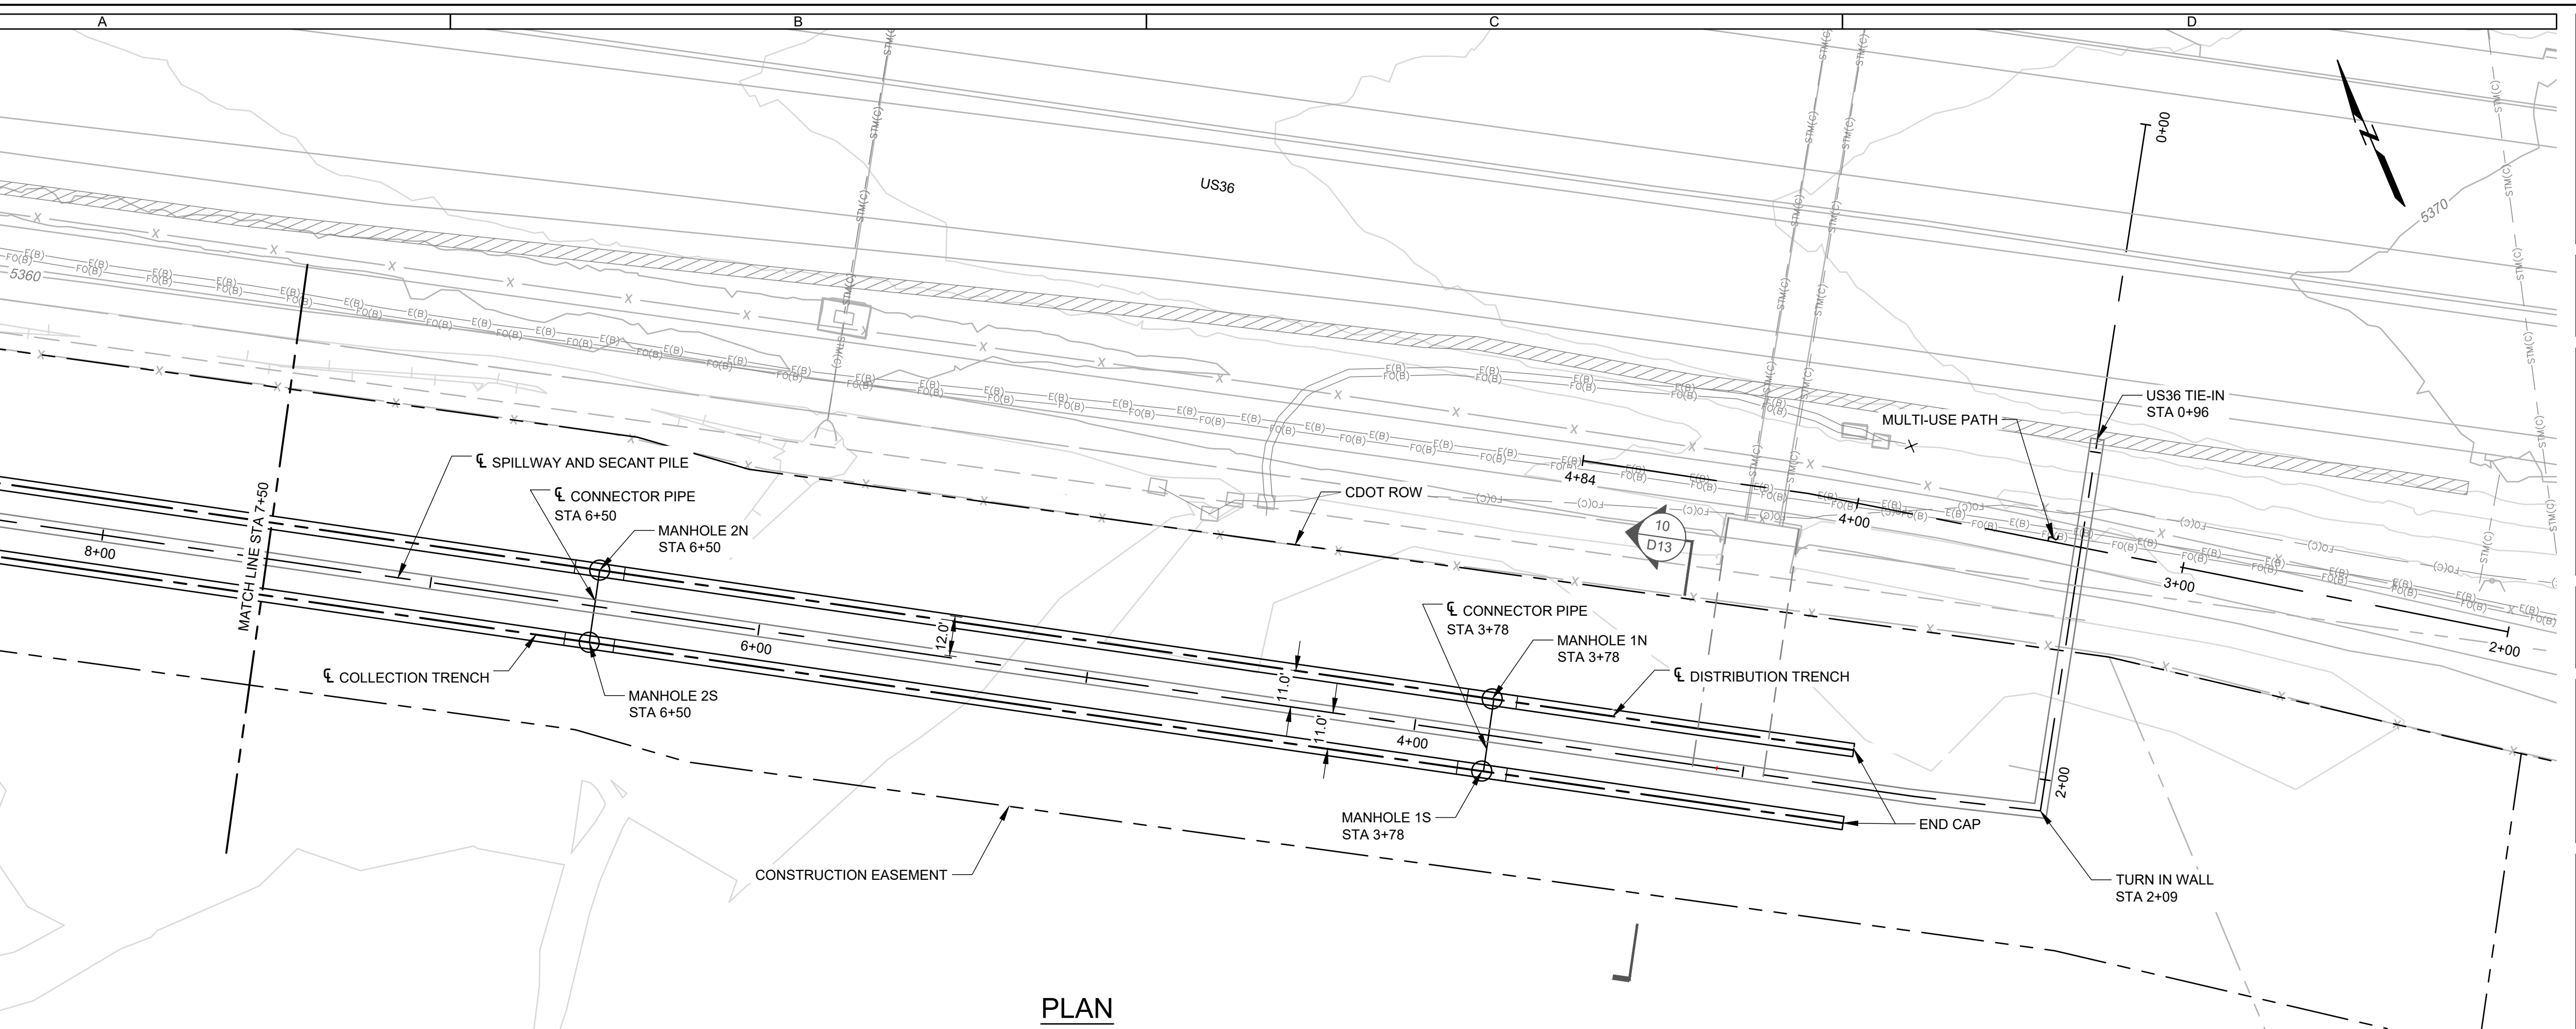[illegible]

DESIGNED BY:	DATE	XXX
DRAWN BY:	DATE	XXX
CHECKED BY:	DATE	XXX
APPROVED BY:	DATE	XXX



RJH PROJECT NUMBER
16134

SOUTH BOULDER CREEK REGIONAL
DETENTION FACILITY

GROUNDWATER CONVEYANCE
SYSTEM - PLAN AND PROFILE (1 OF 4)

SHEET ID
D9

34 OF 58

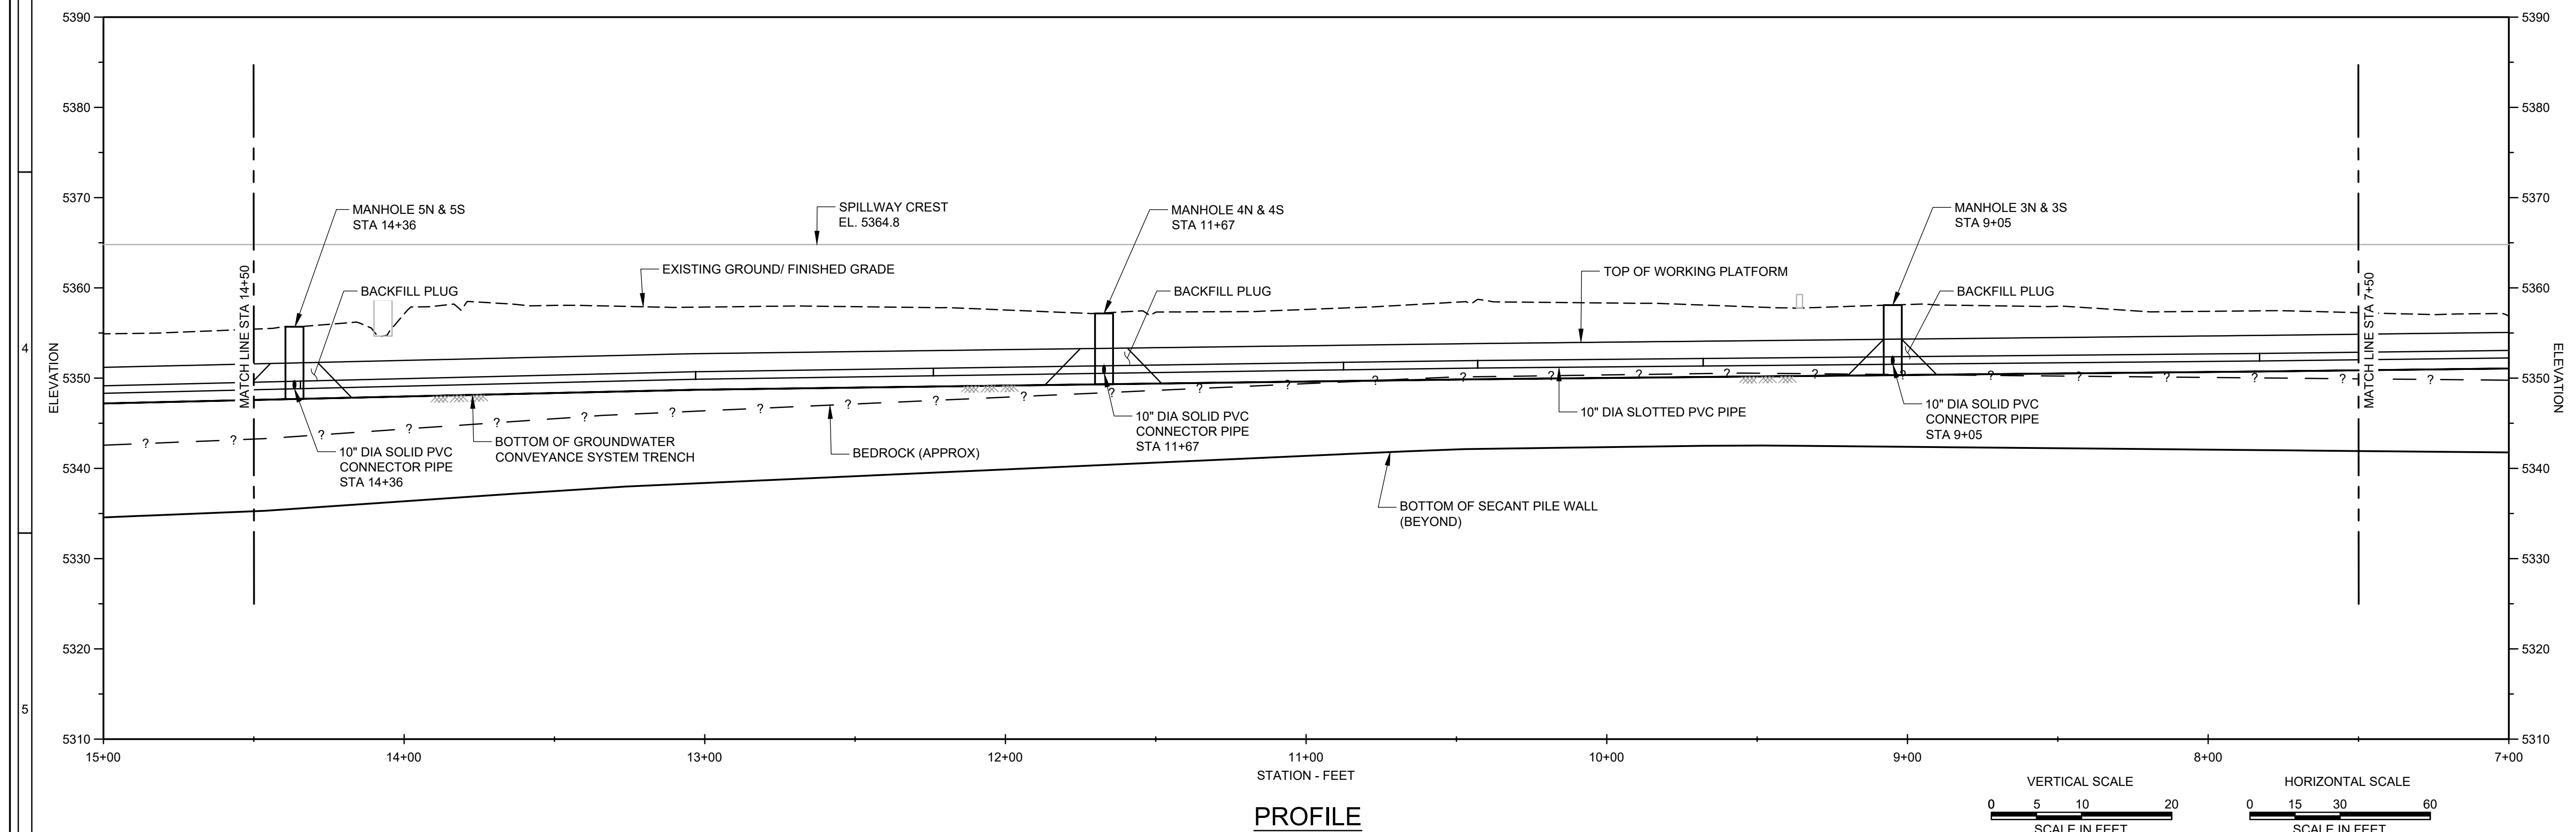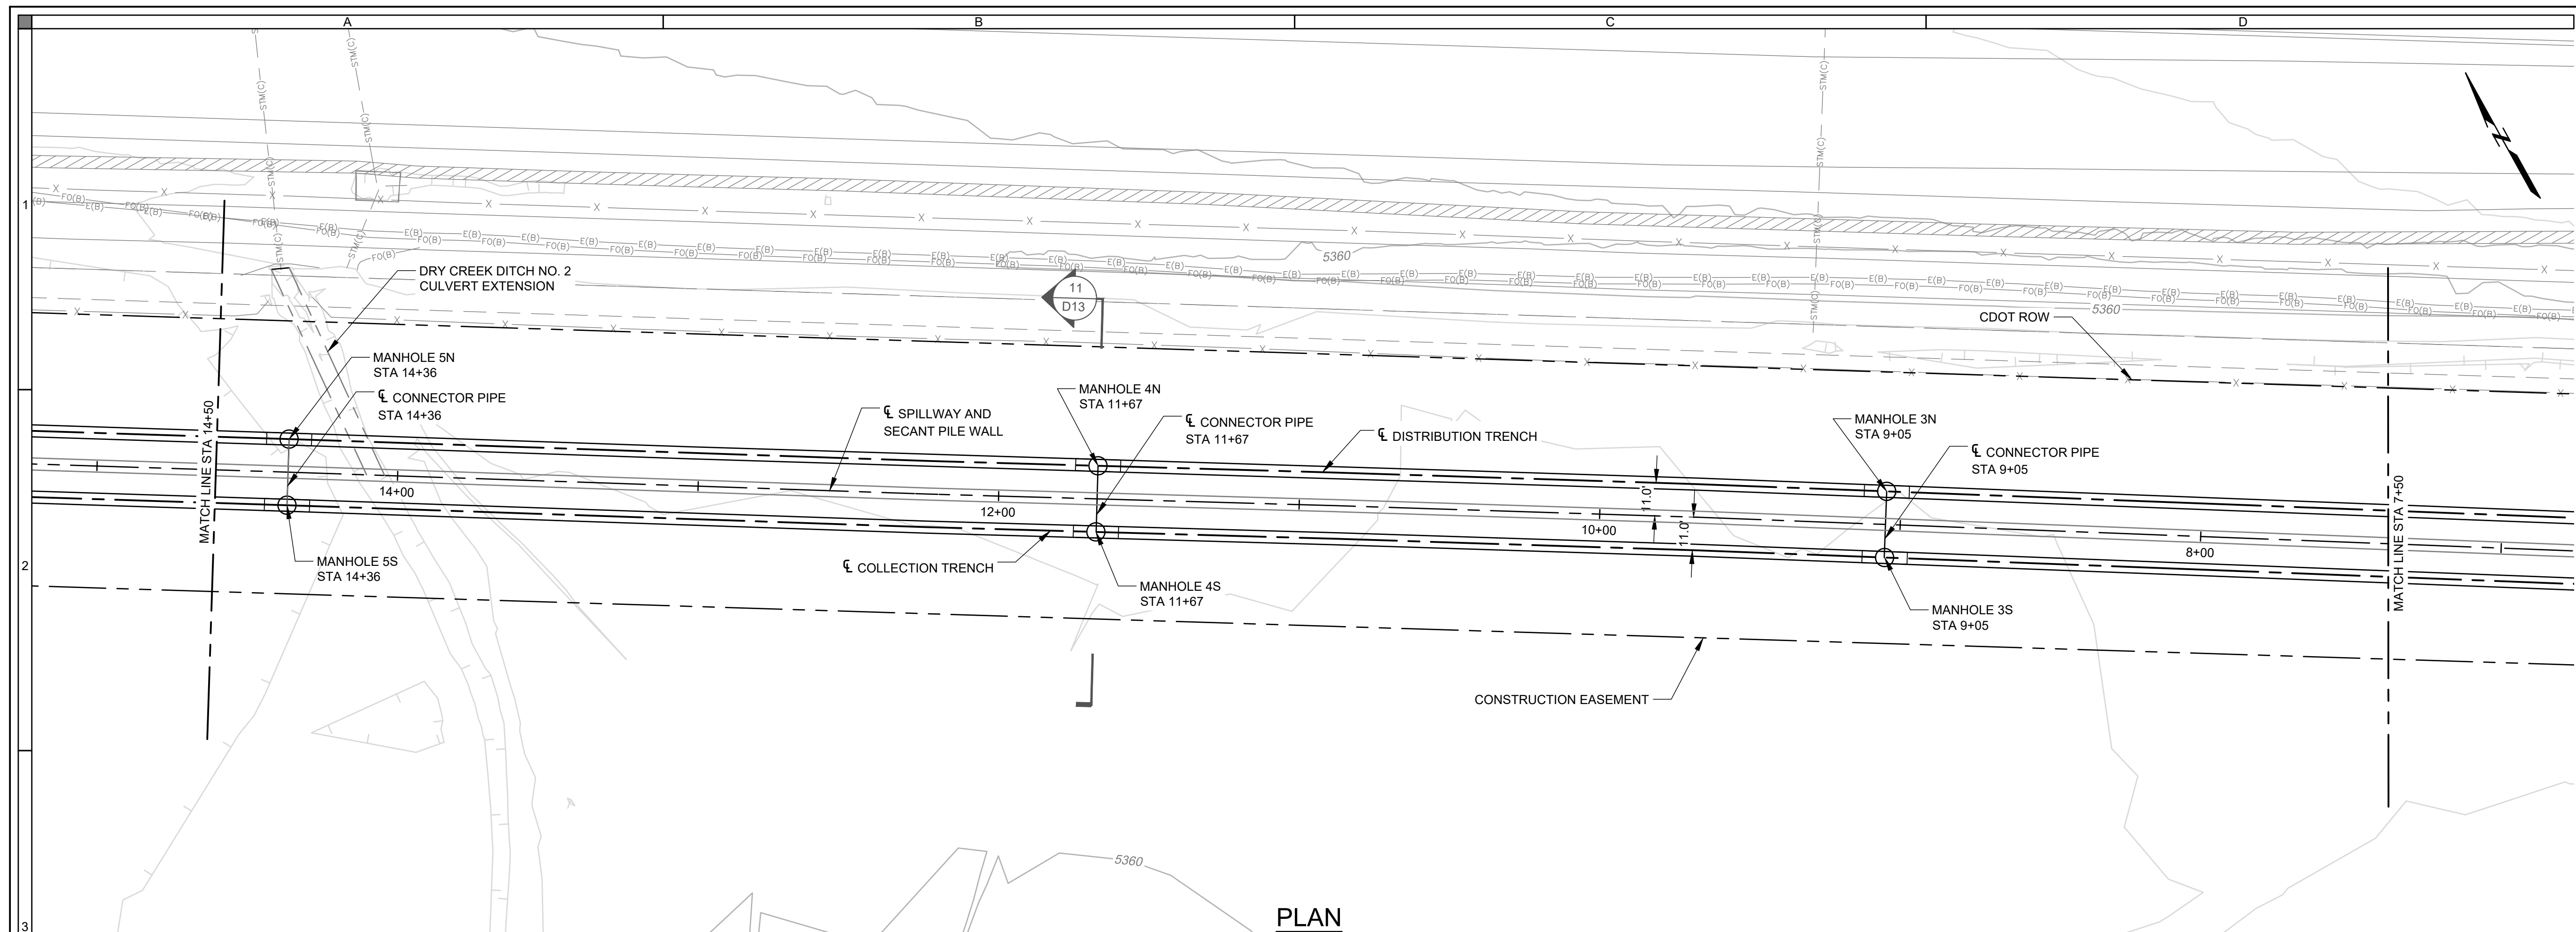[illegible]

DESIGNED BY:	DATE	XXX
DRAWN BY:	DATE	XXX
CHECKED BY:	DATE	XXX
APPROVED BY:	DATE	XXX



RJH PROJECT NUMBER
16134

SOUTH BOULDER CREEK REGIONAL
DETENTION FACILITY

GROUNDWATER CONVEYANCE
SYSTEM - PLAN AND PROFILE (2 OF 4)

SHEET ID
D10

35 OF 58

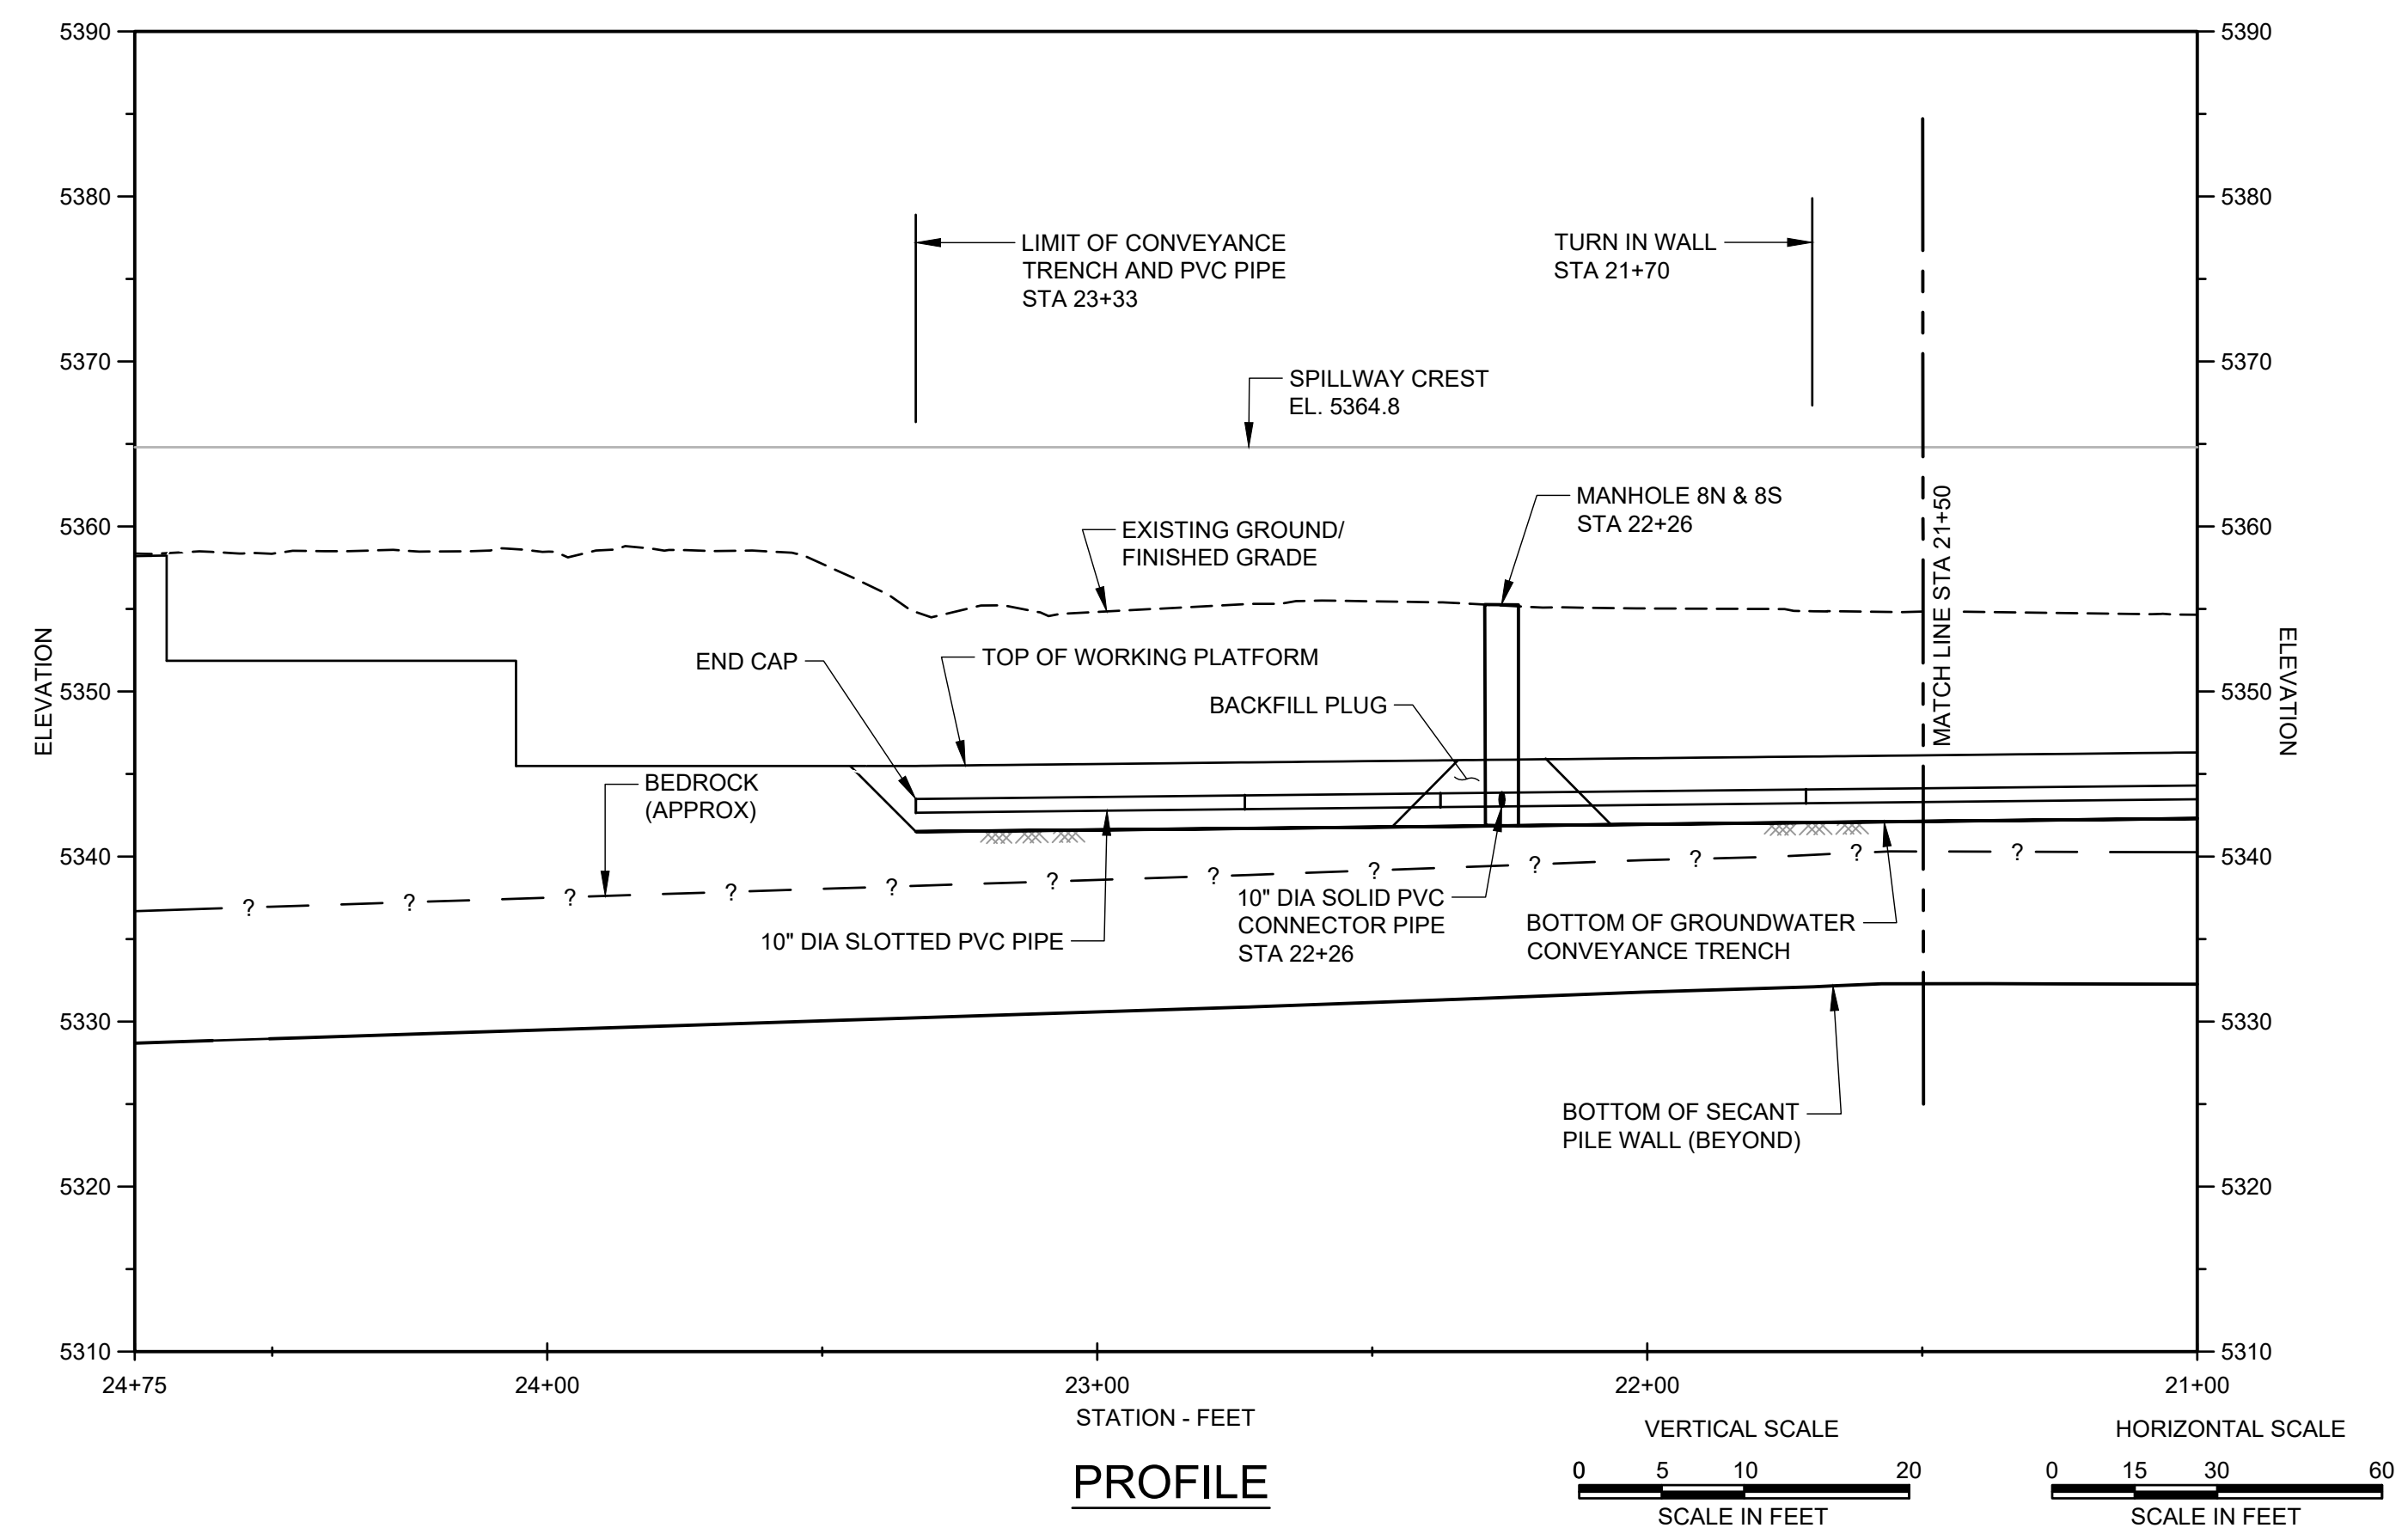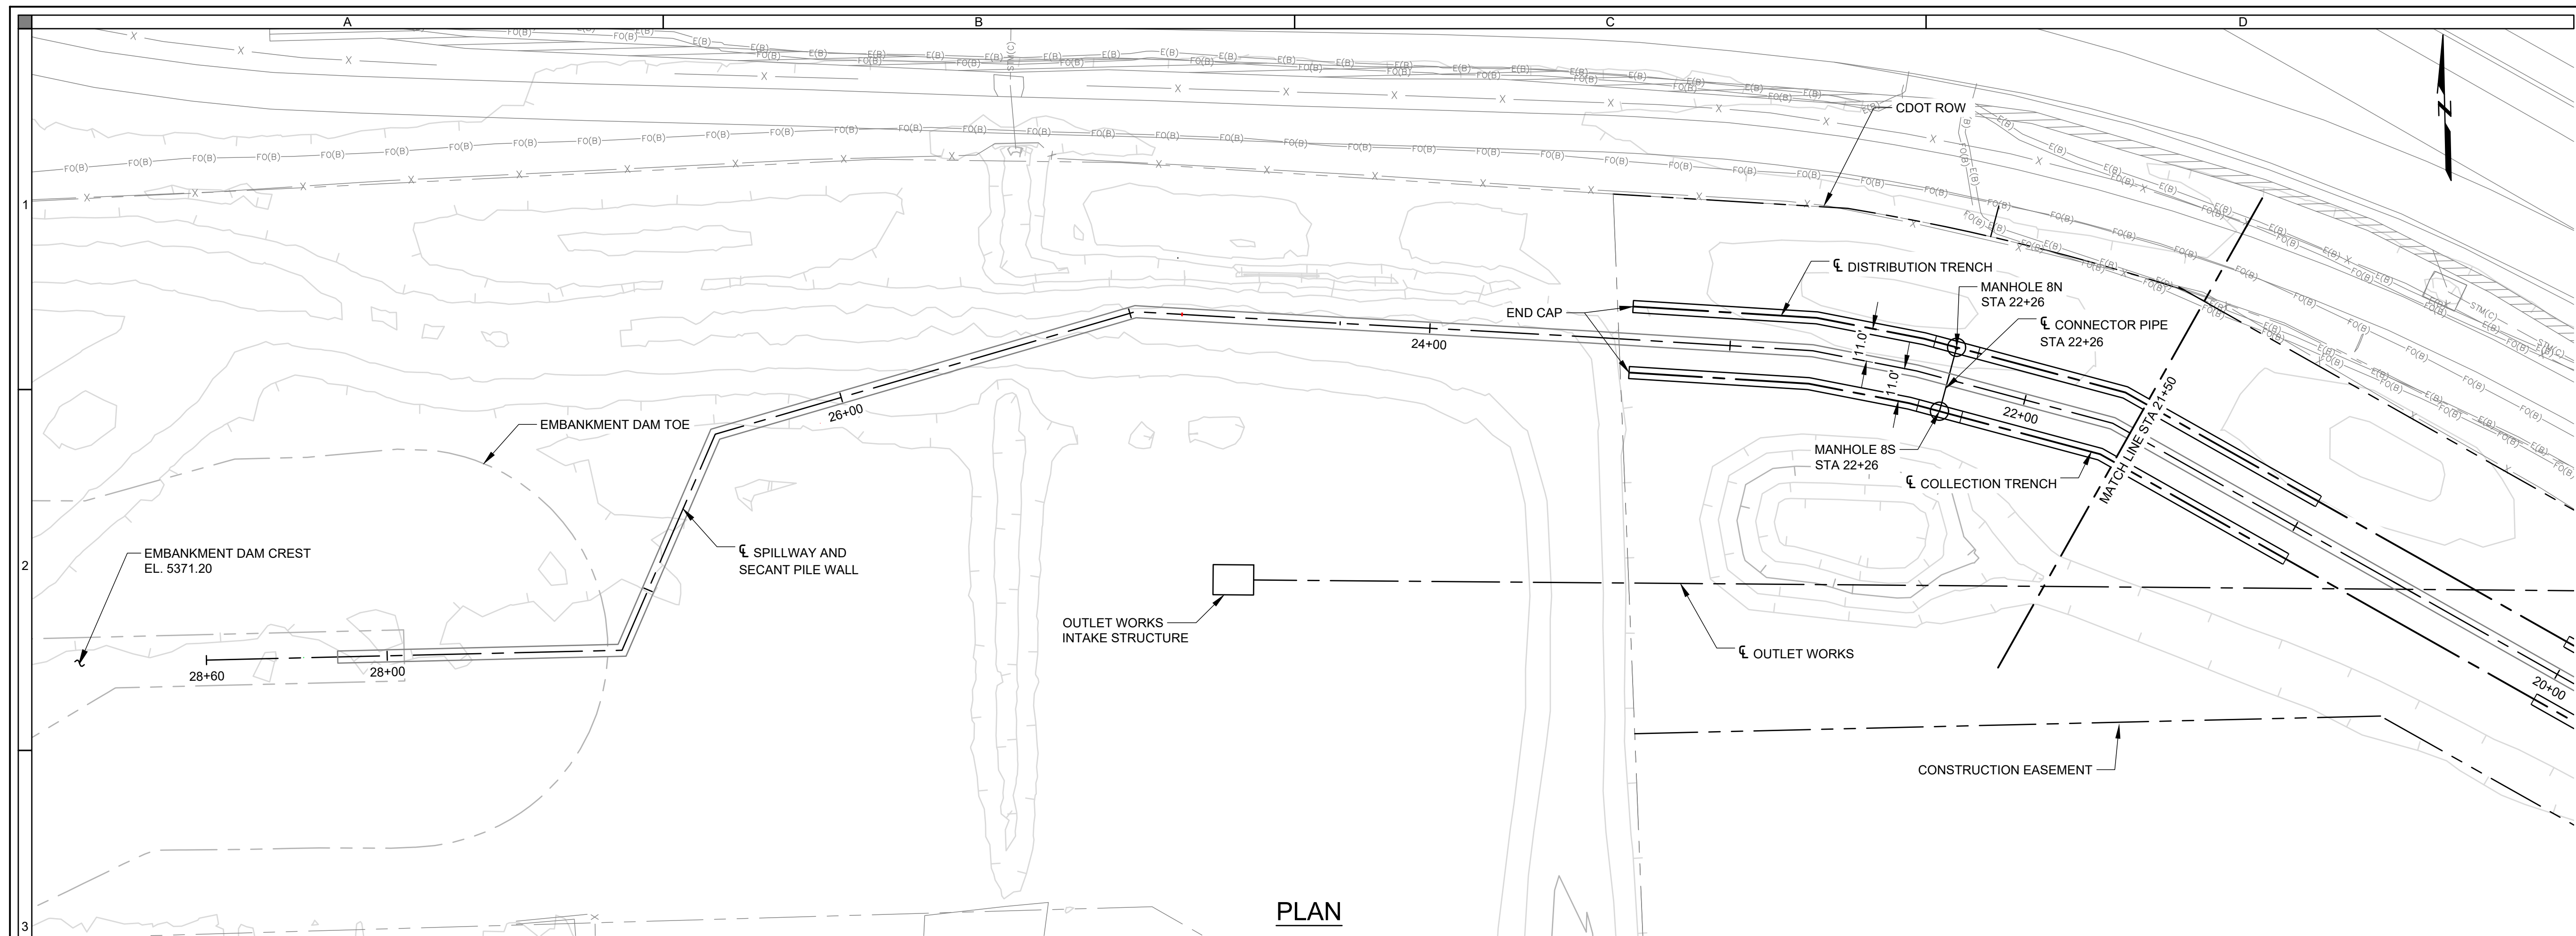[illegible]

DESIGNED BY:	DATE	XXX
DRAWN BY:	DATE	XXX
CHECKED BY:	DATE	XXX
APPROVED BY:	DATE	XXX




RJH PROJECT NUMBER
16134

SOUTH BOULDER CREEK REGIONAL
DETENTION FACILITY


GROUNDWATER CONVEYANCE
SYSTEM - PLAN AND PROFILE (4 OF 4)

SHEET ID
D12

7 OF 58

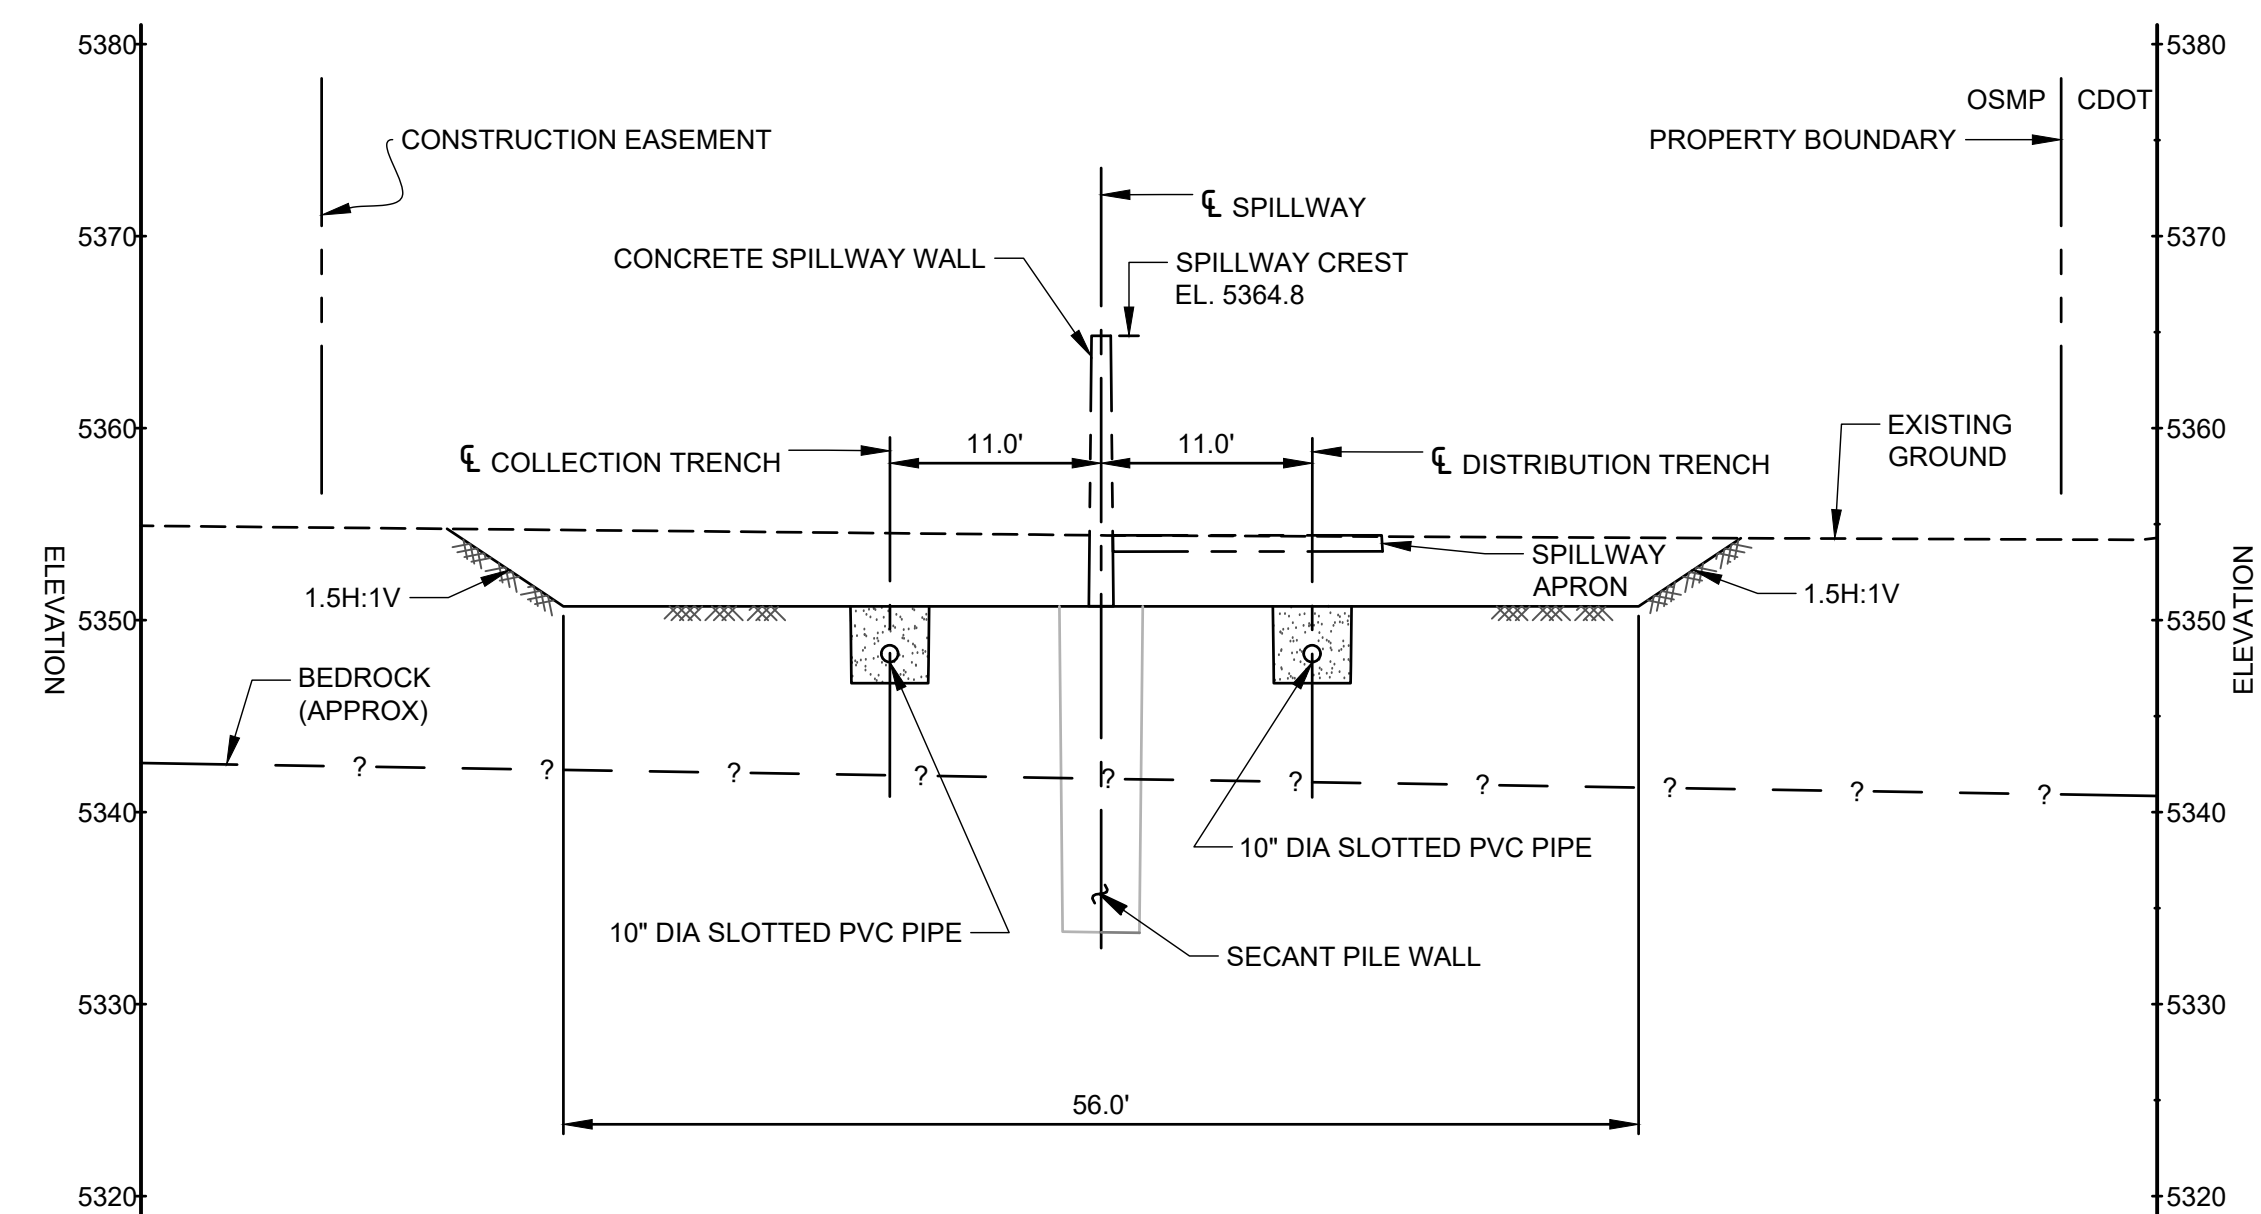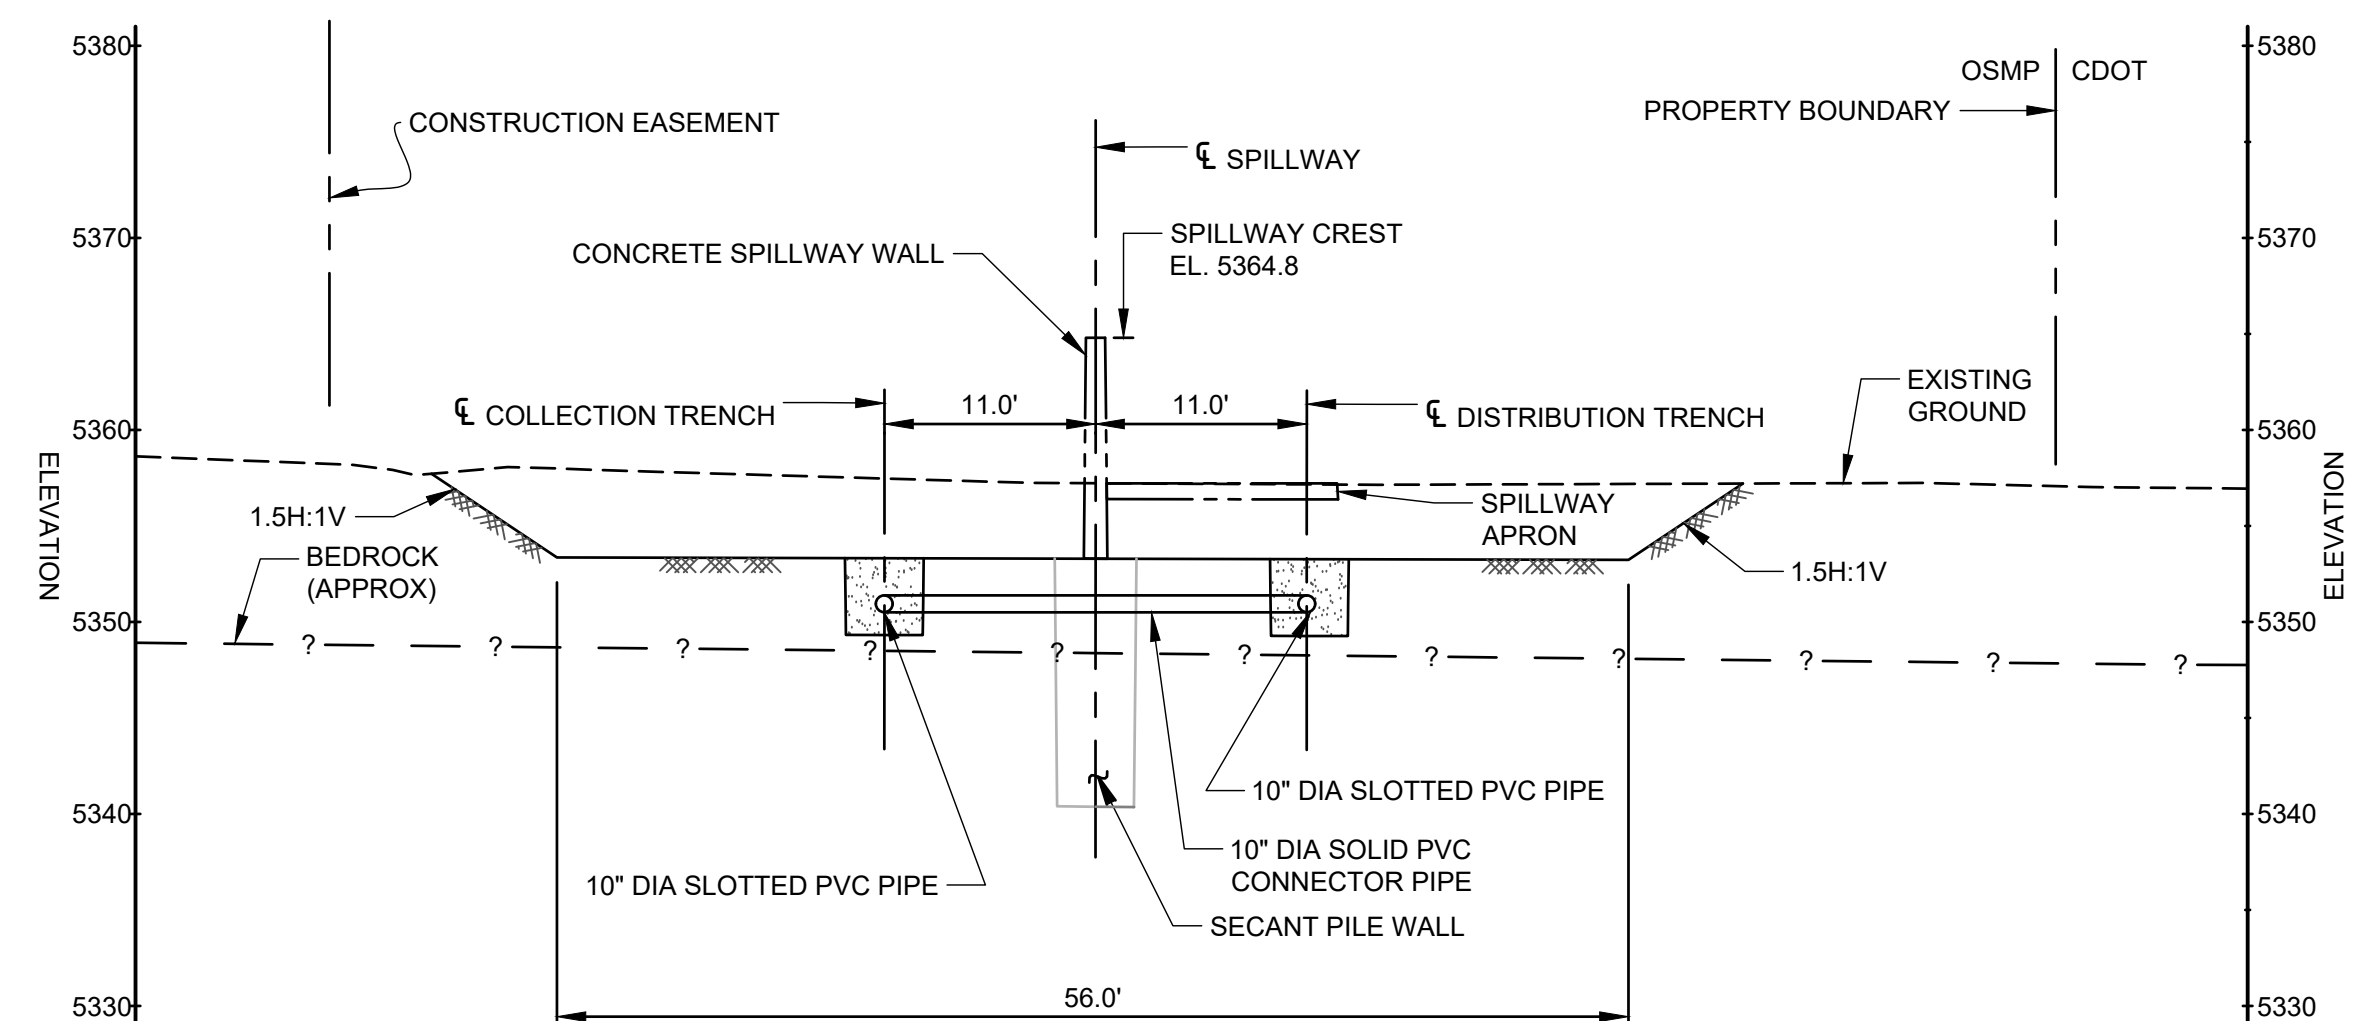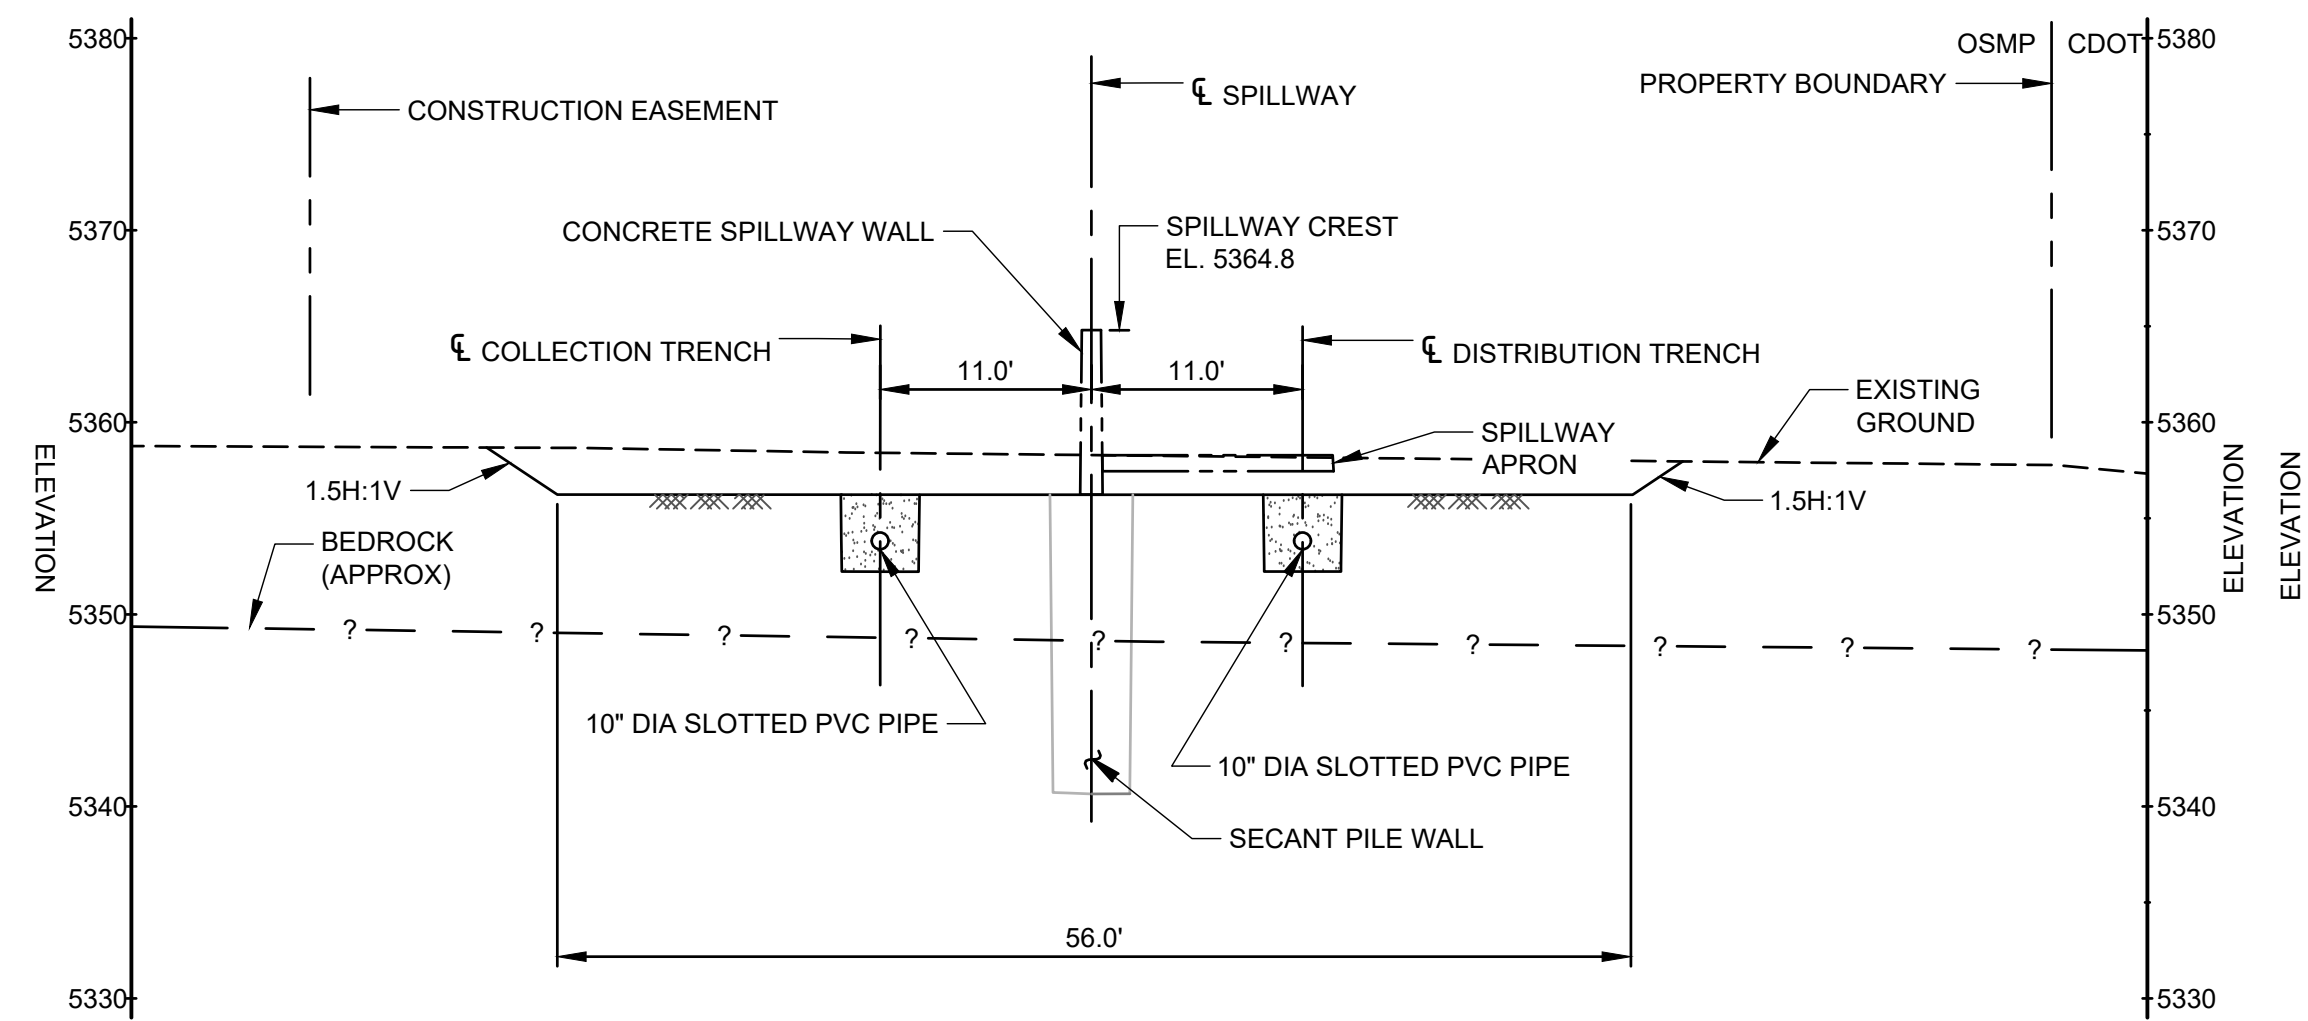

RJH CONSULTANTS
9800 MT PYRAMID COURT, SUITE 330
ENGLEWOOD, CO 80112

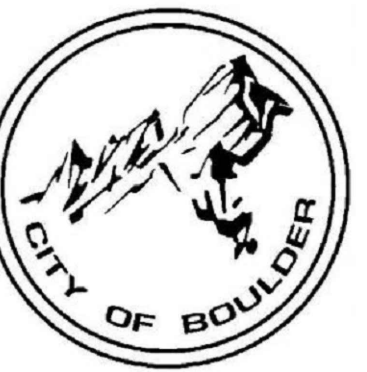

CITY OF BOULDER

[illegible]

DESIGNED BY:	DATE	XXX
DRAWN BY:	DATE	XXX
CHECKED BY:	DATE	XXX
APPROVED BY:	DATE	XXX



RJH PROJECT NUMBER
16134

SOUTH BOULDER CREEK REGIONAL
DETENTION FACILITY

GROUNDWATER CONVEYANCE SYSTEM - SECTIONS

SHEET ID
D13

38 OF 58

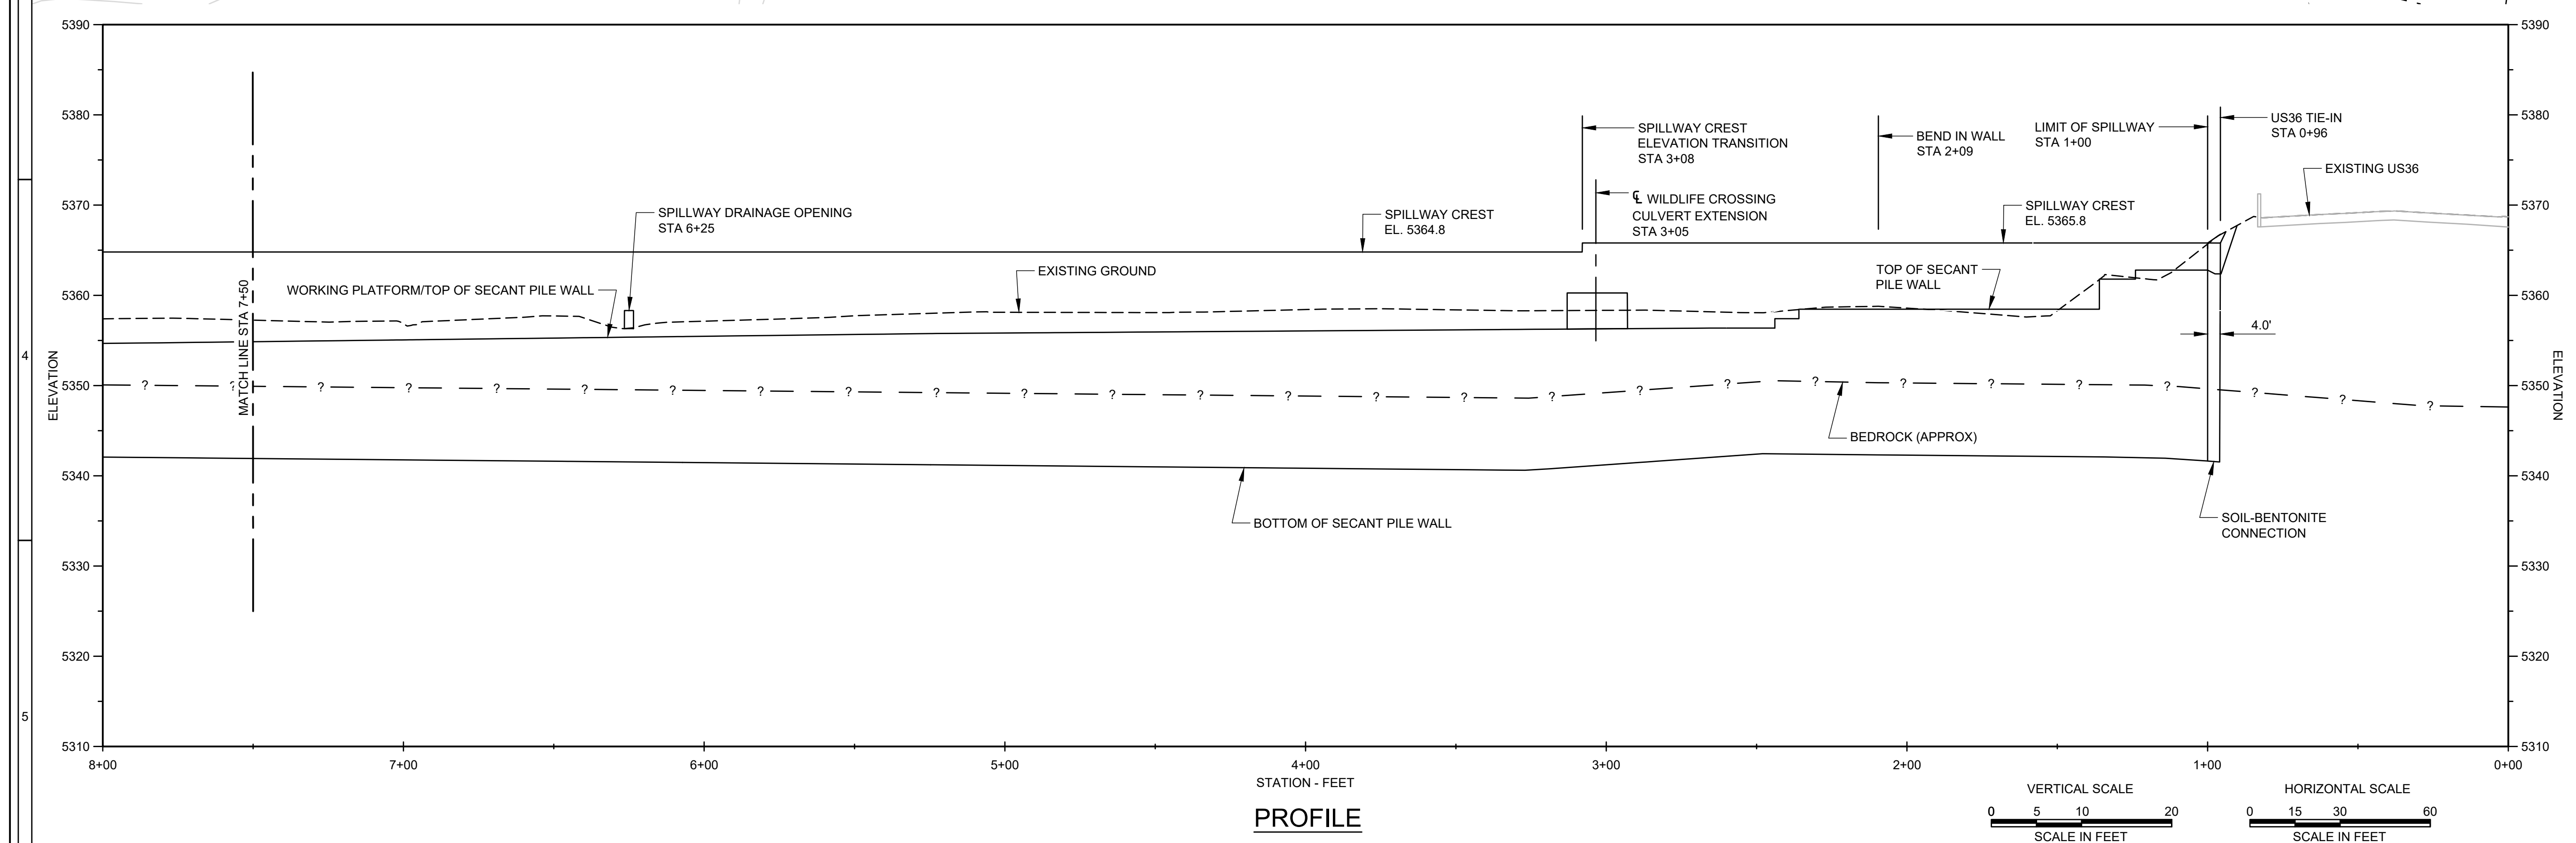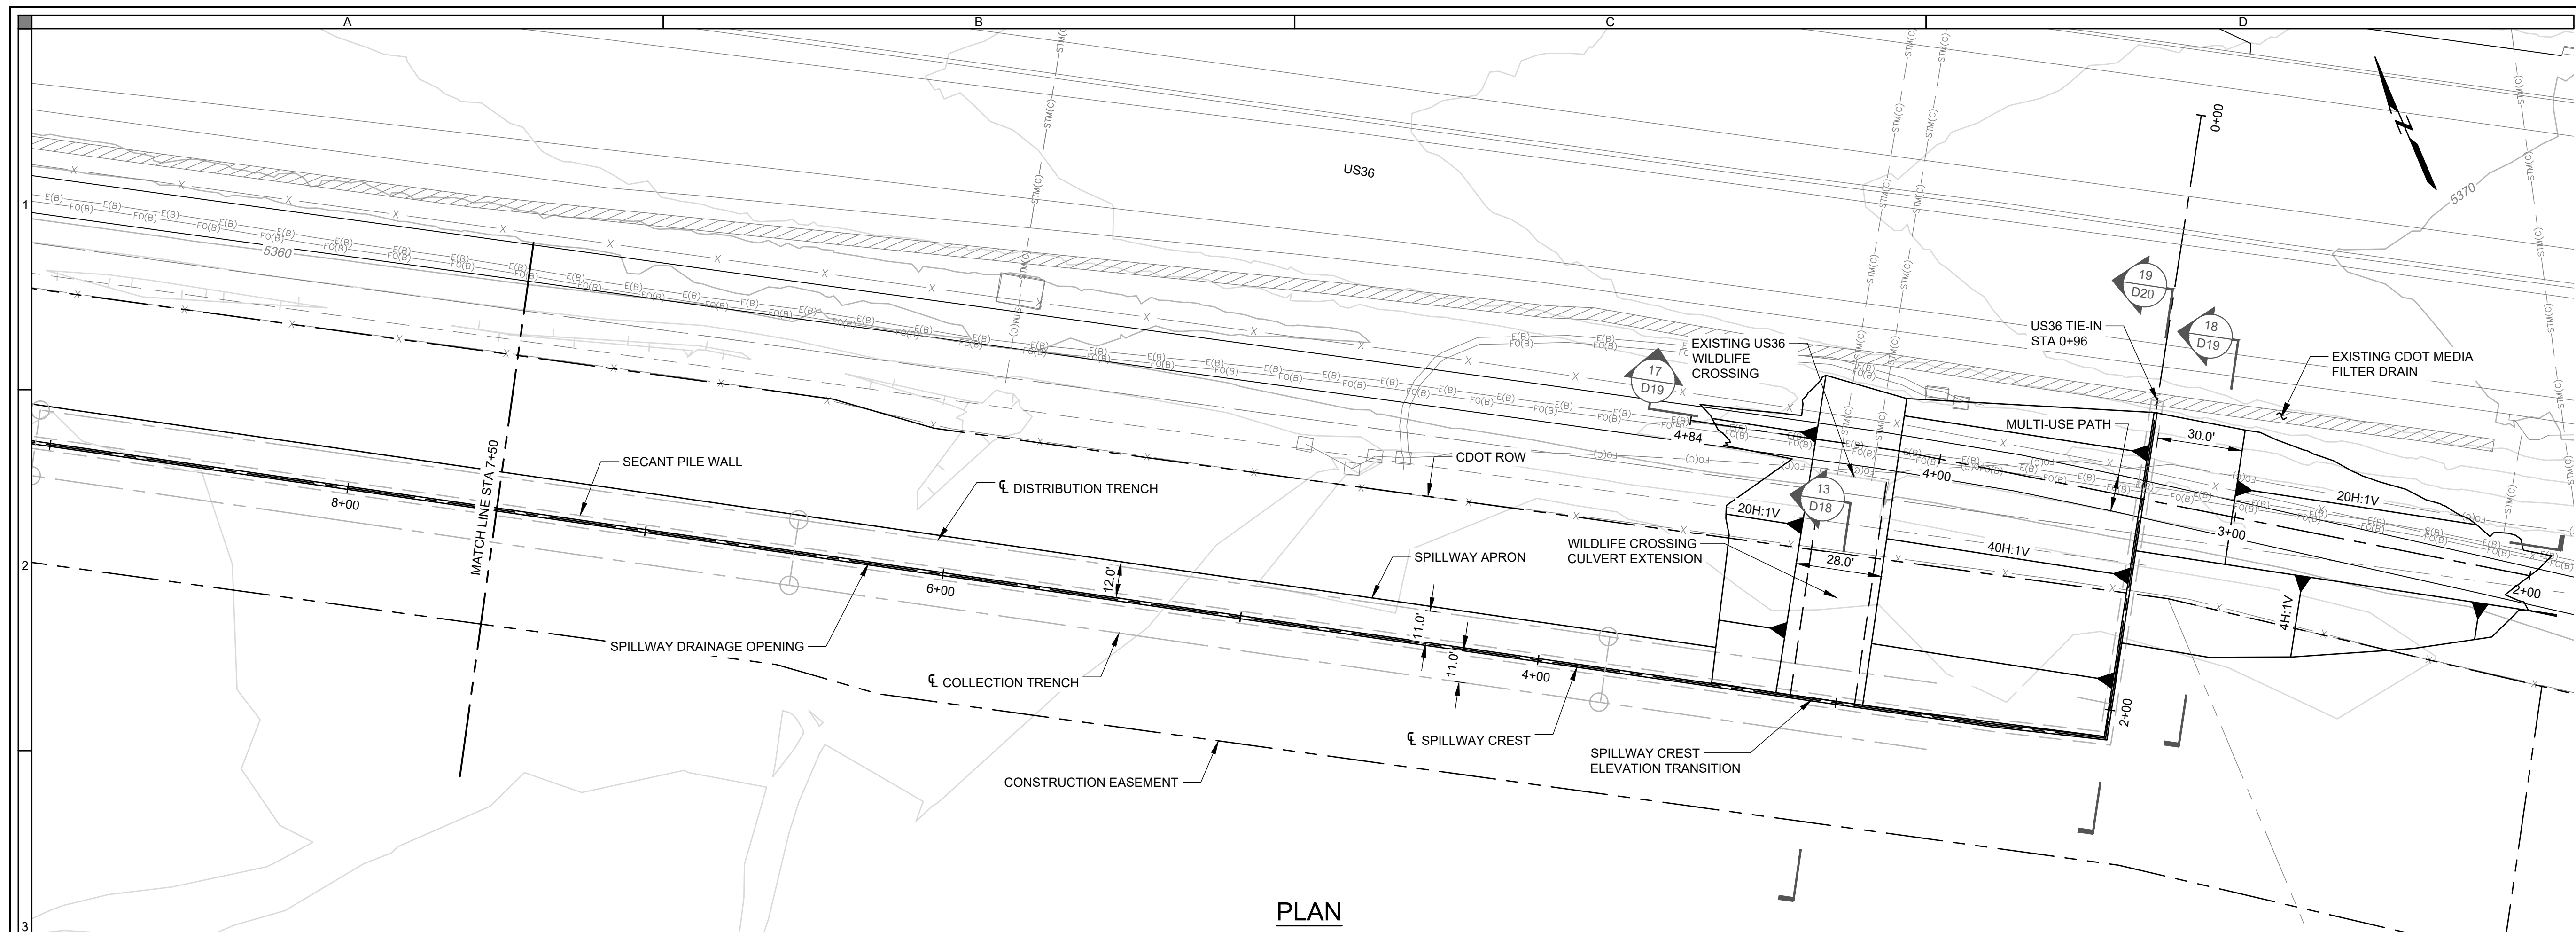[illegible]

DESIGNED BY:	DATE	XXX
DRAWN BY:	DATE	XXX
CHECKED BY:	DATE	XXX
APPROVED BY:	DATE	XXX



RJH PROJECT NUMBER
16134

SOUTH BOULDER CREEK REGIONAL
DETENTION FACILITY

SPILLWAY PLAN AND PROFILE (1 OF 4)

SHEET ID
D14

39 OF 58

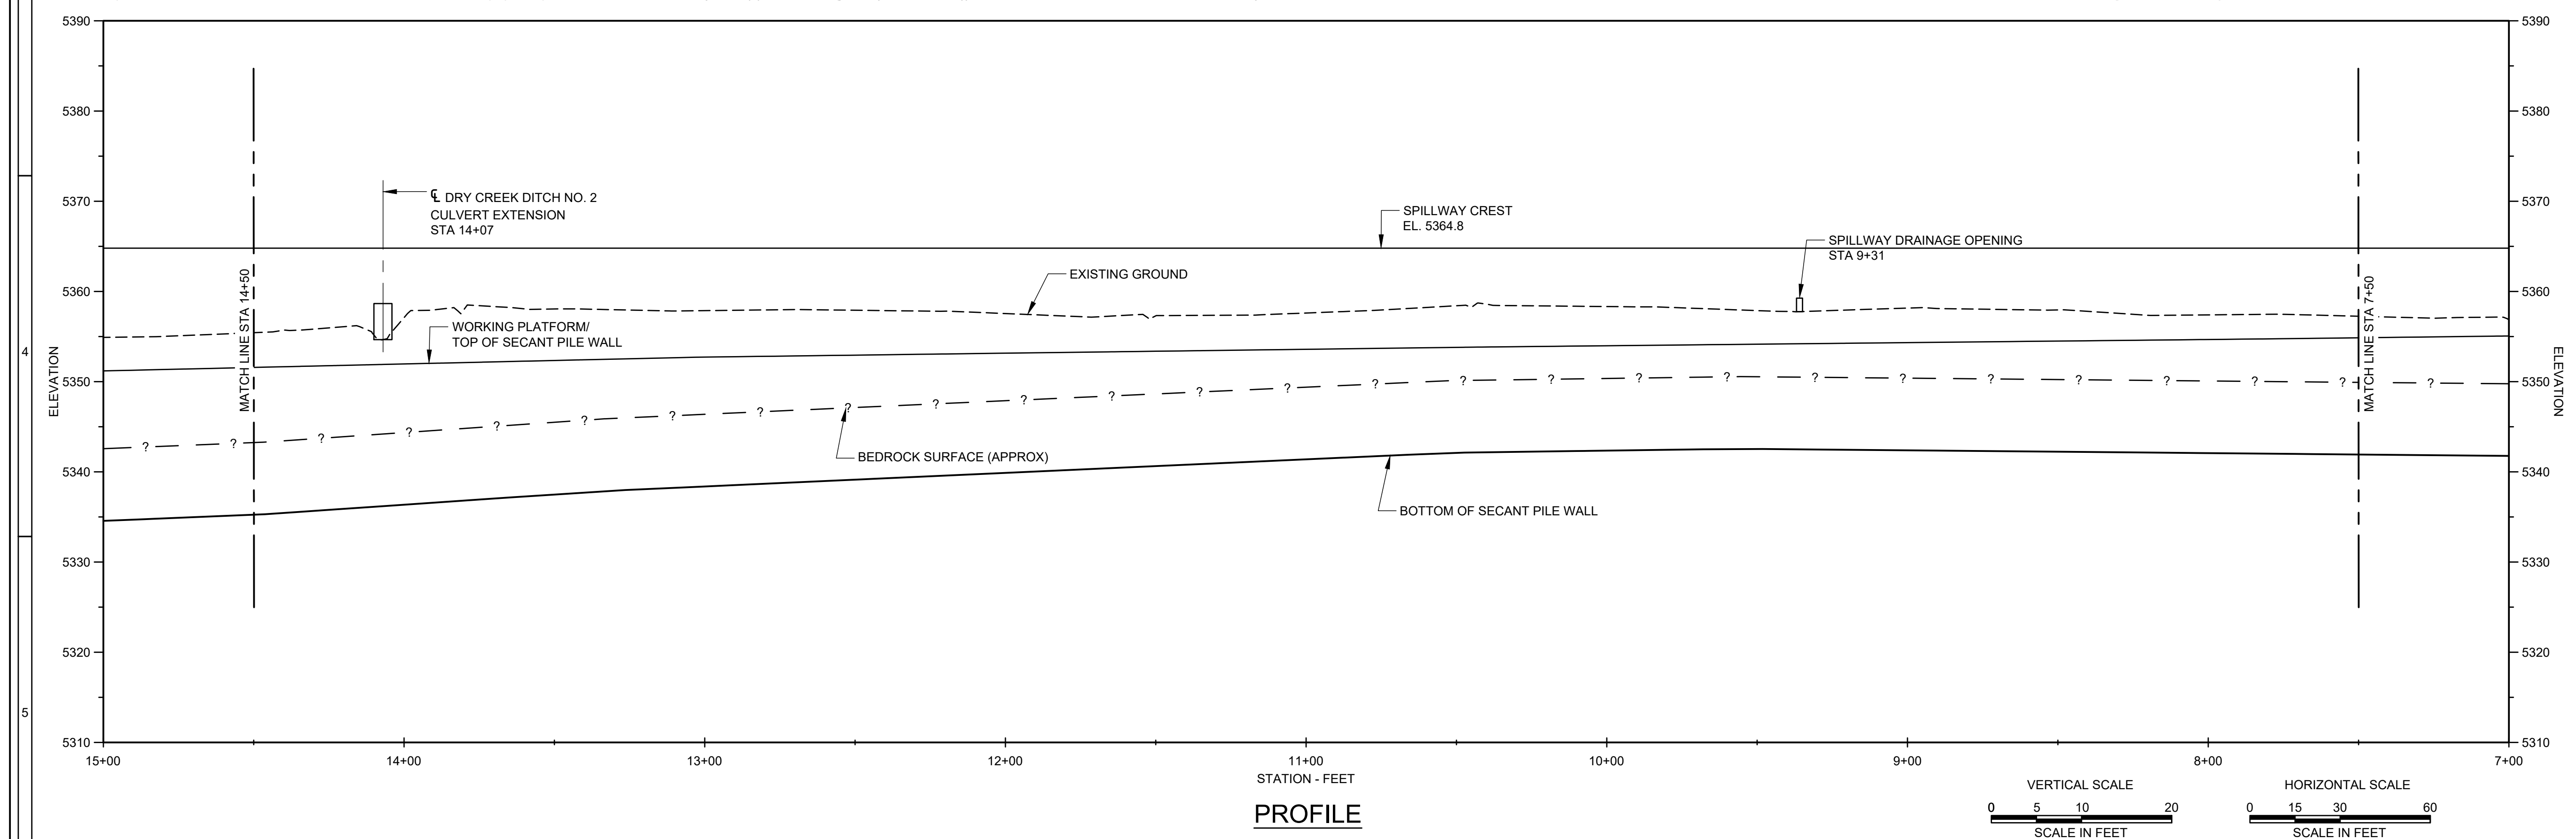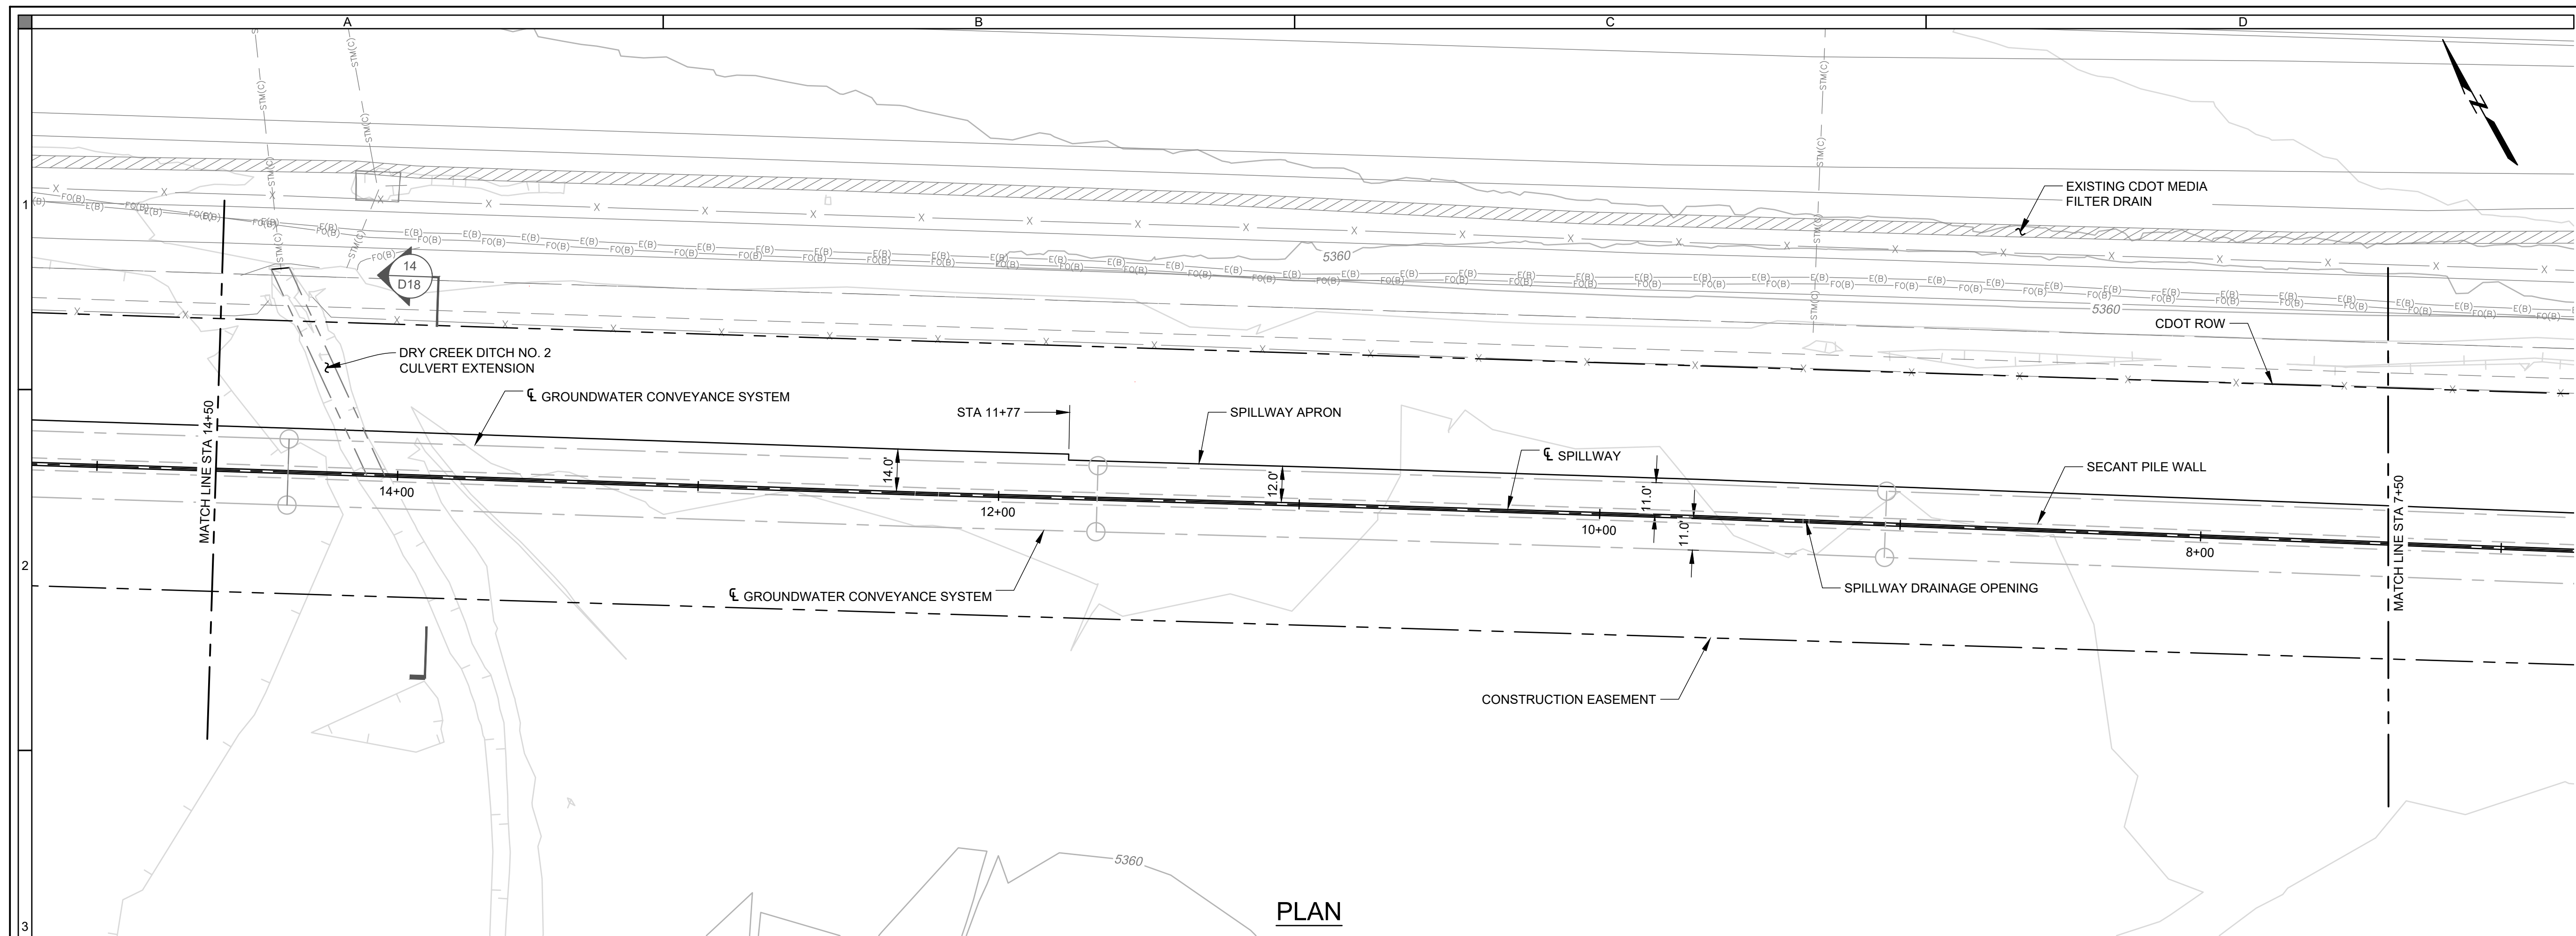[illegible]



DESIGNED BY:	DATE	XXX
DRAWN BY:	DATE	XXX
CHECKED BY:	DATE	XXX
APPROVED BY:	DATE	XXX

RJH PROJECT NUMBER
16134

**SOUTH BOULDER CREEK REGIONAL
DETENTION FACILITY**

SPILLWAY PLAN AND PROFILE (2 OF 4)

SHEET ID
D15
40 OF 58

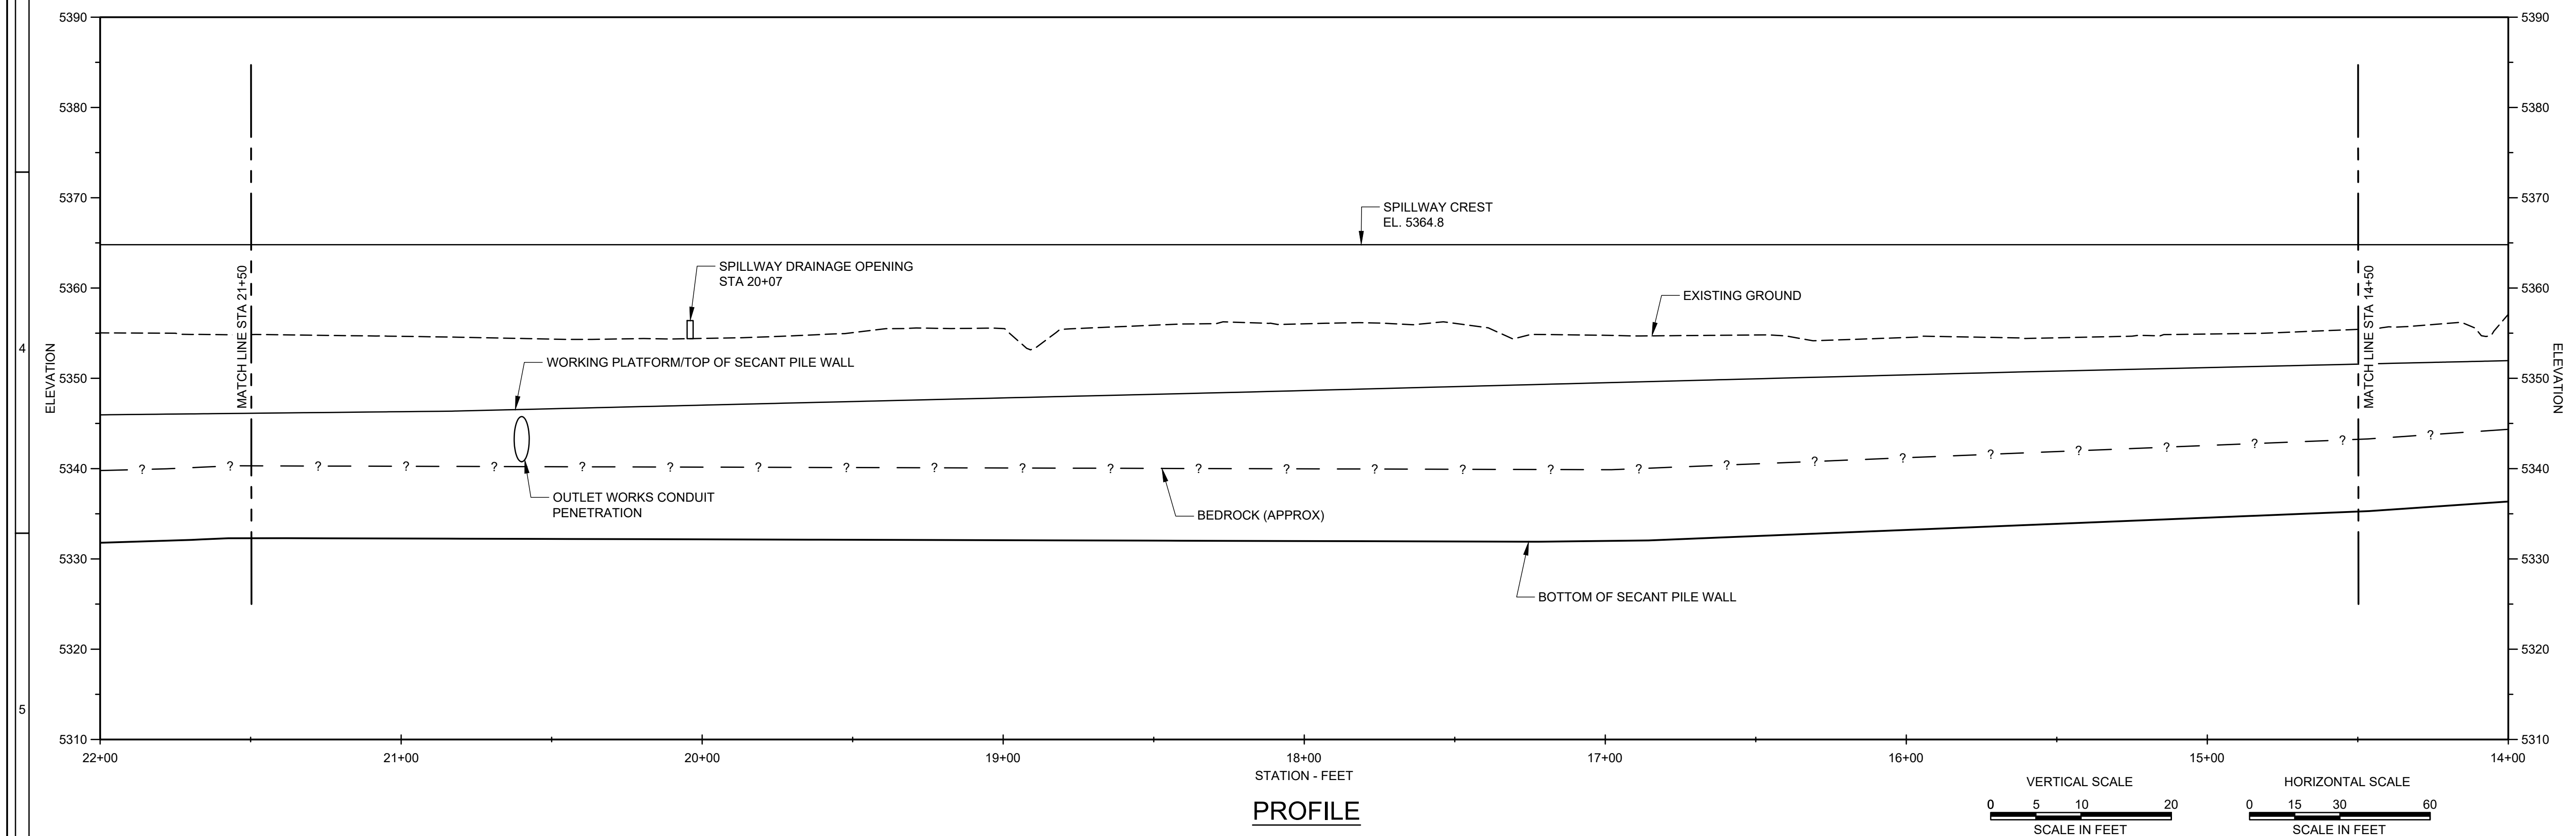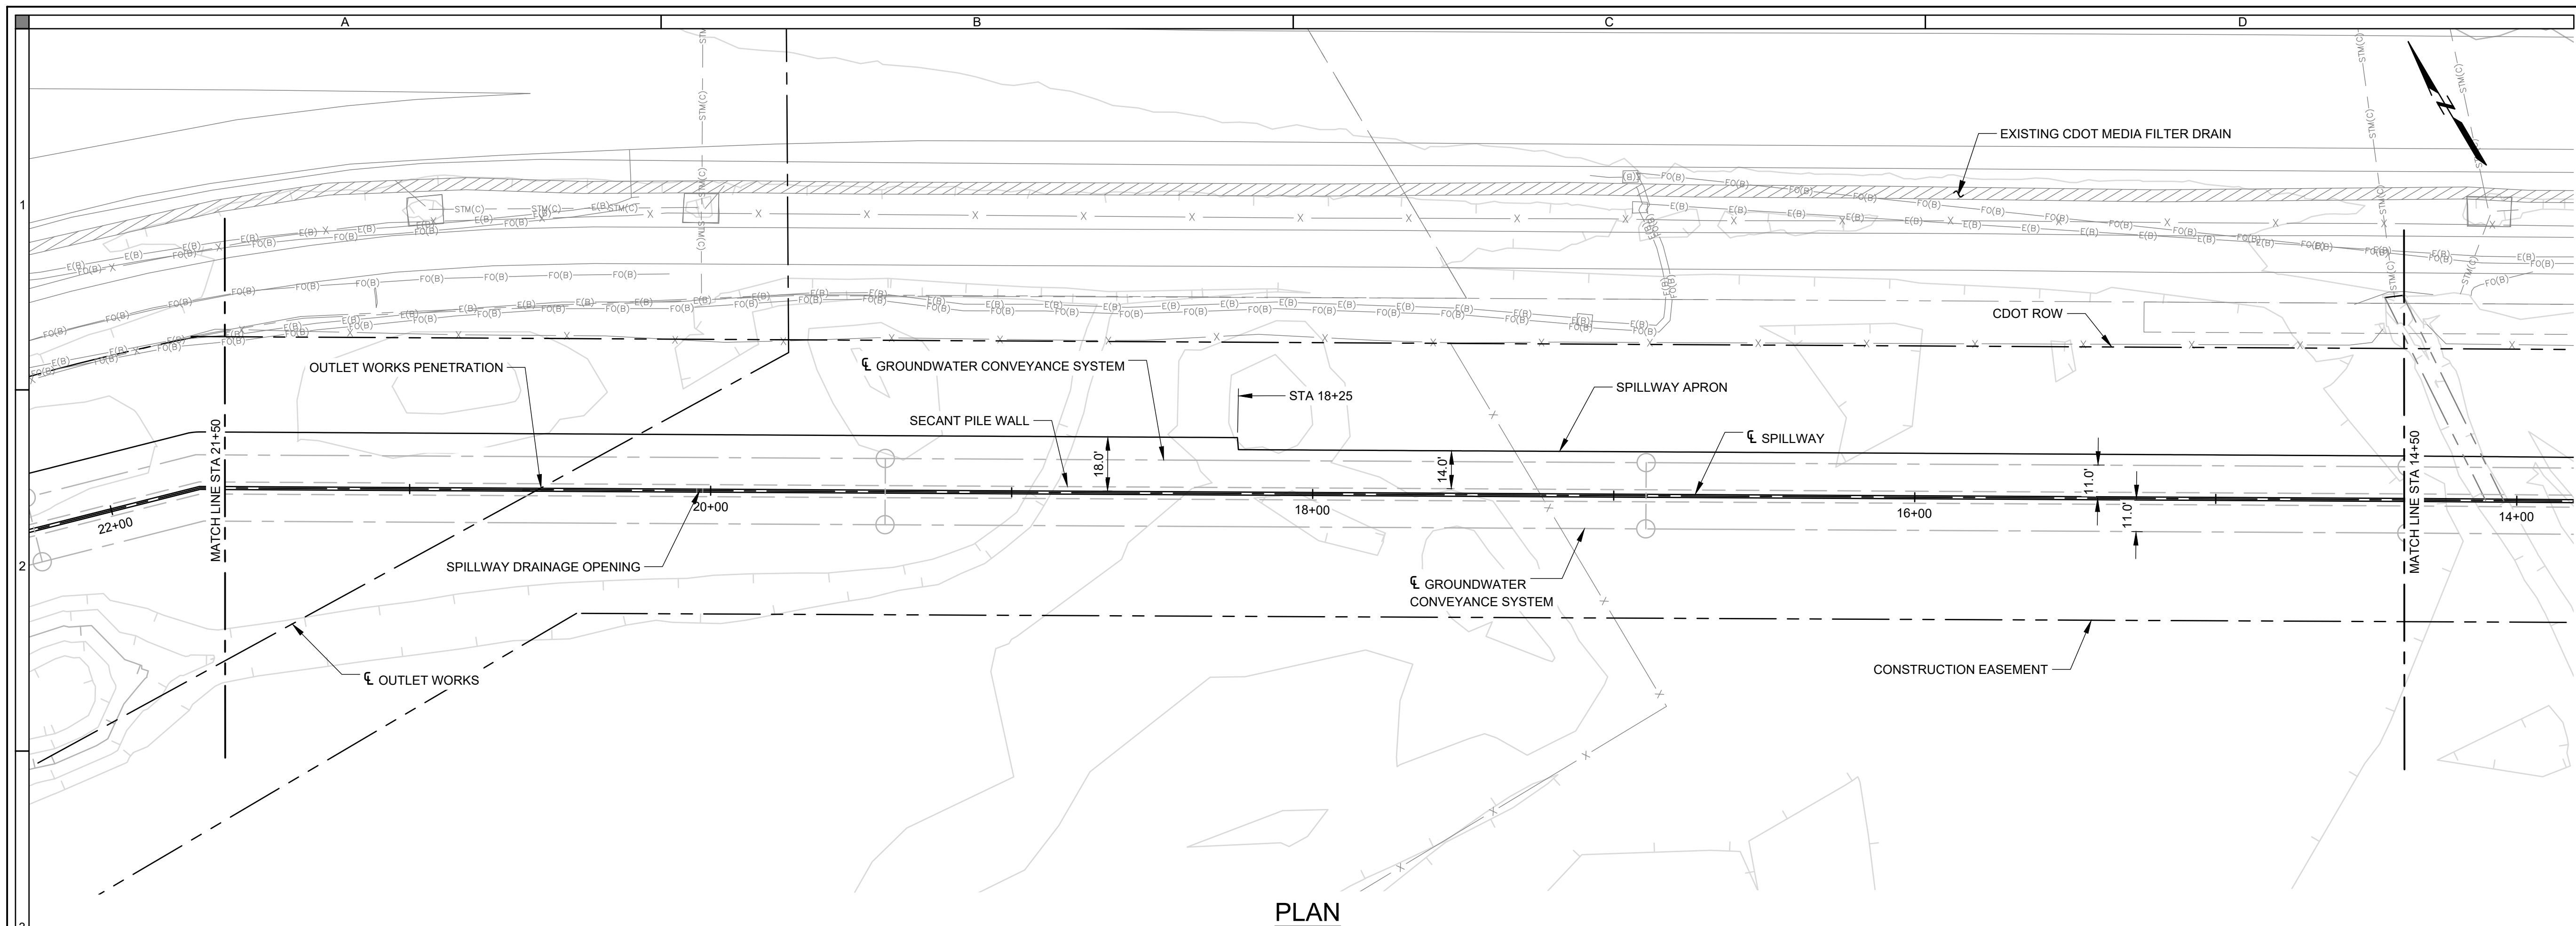[illegible]

DESIGNED BY:	DATE	XXX
DRAWN BY:	DATE	XXX
CHECKED BY:	DATE	XXX
APPROVED BY:	DATE	XXX



RJH PROJECT NUMBER
16134

SOUTH BOULDER CREEK REGIONAL
DETENTION FACILITY

SPILLWAY PLAN AND PROFILE (3 OF 4)

SHEET ID
D16

41 OF 58

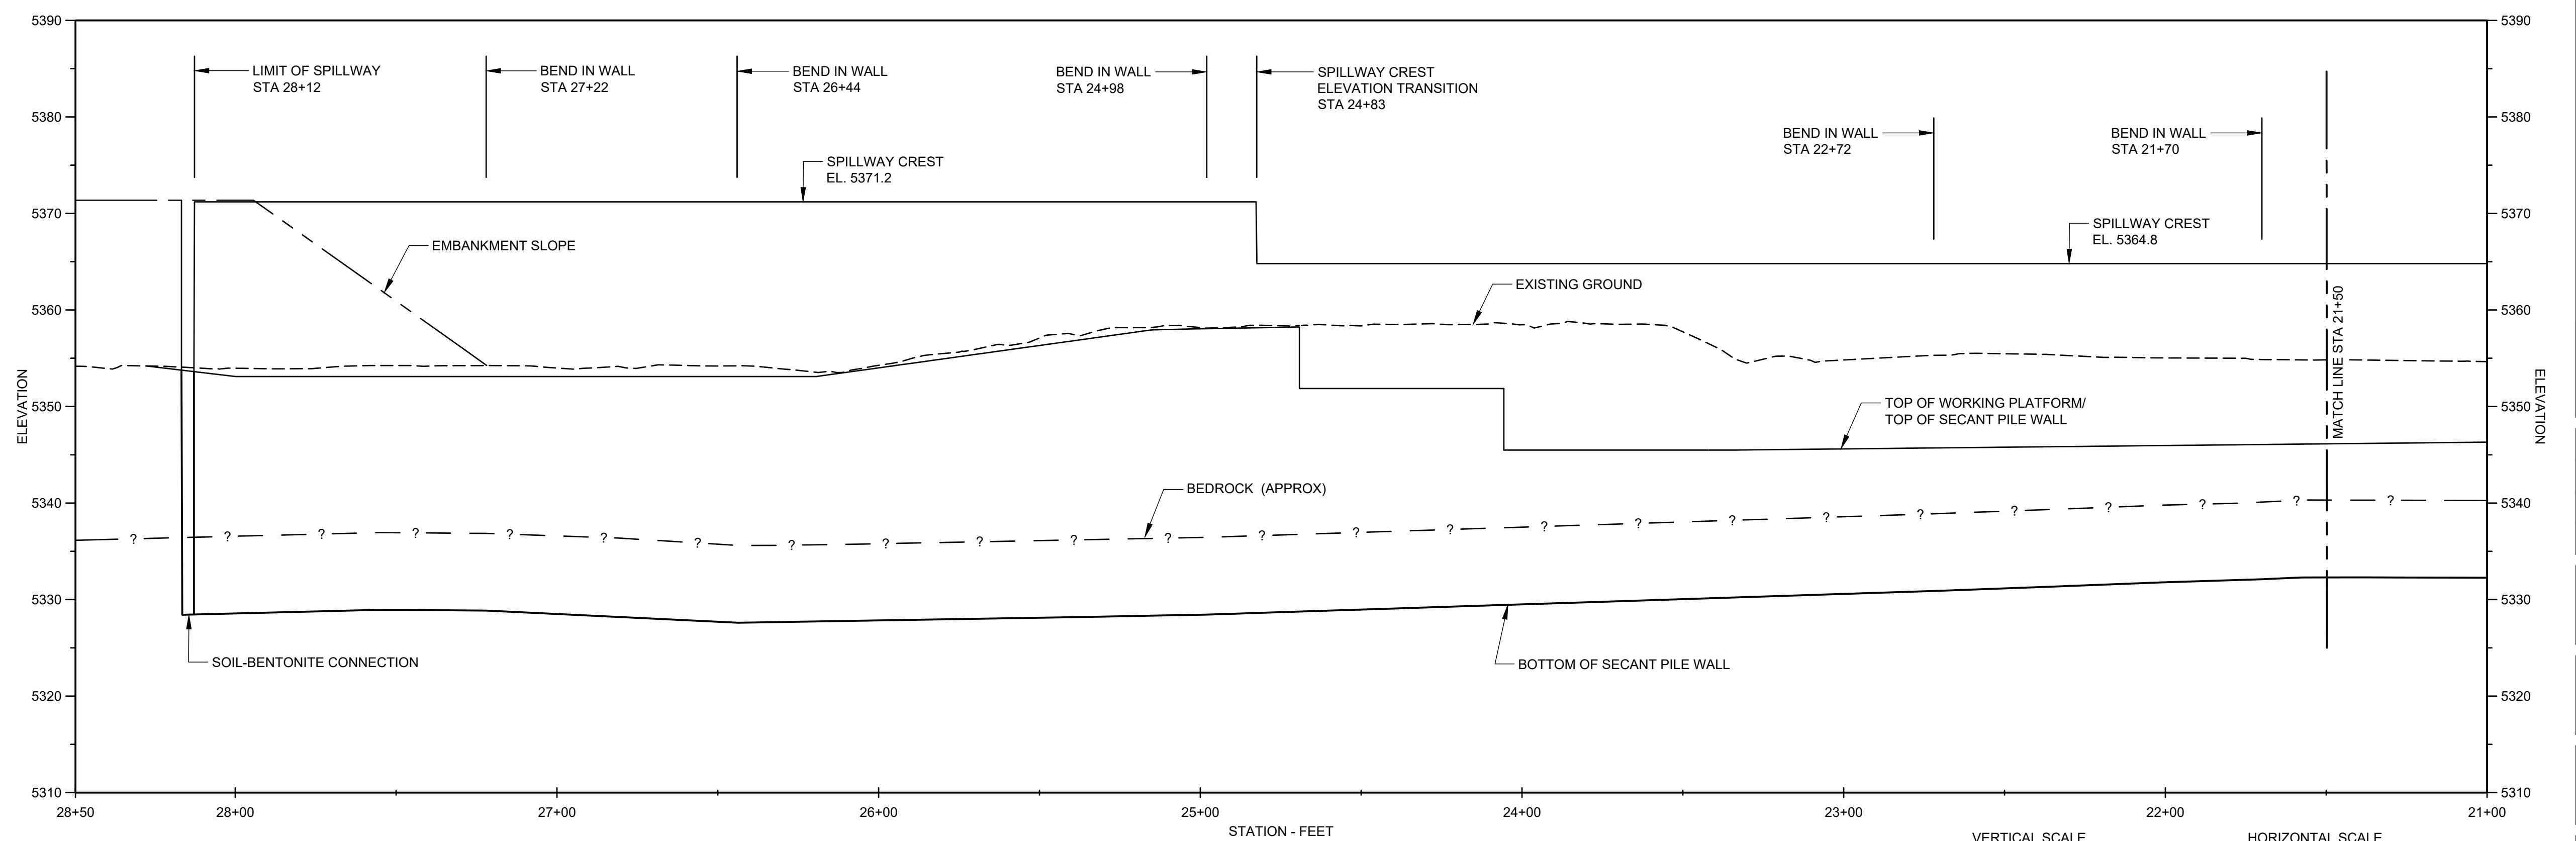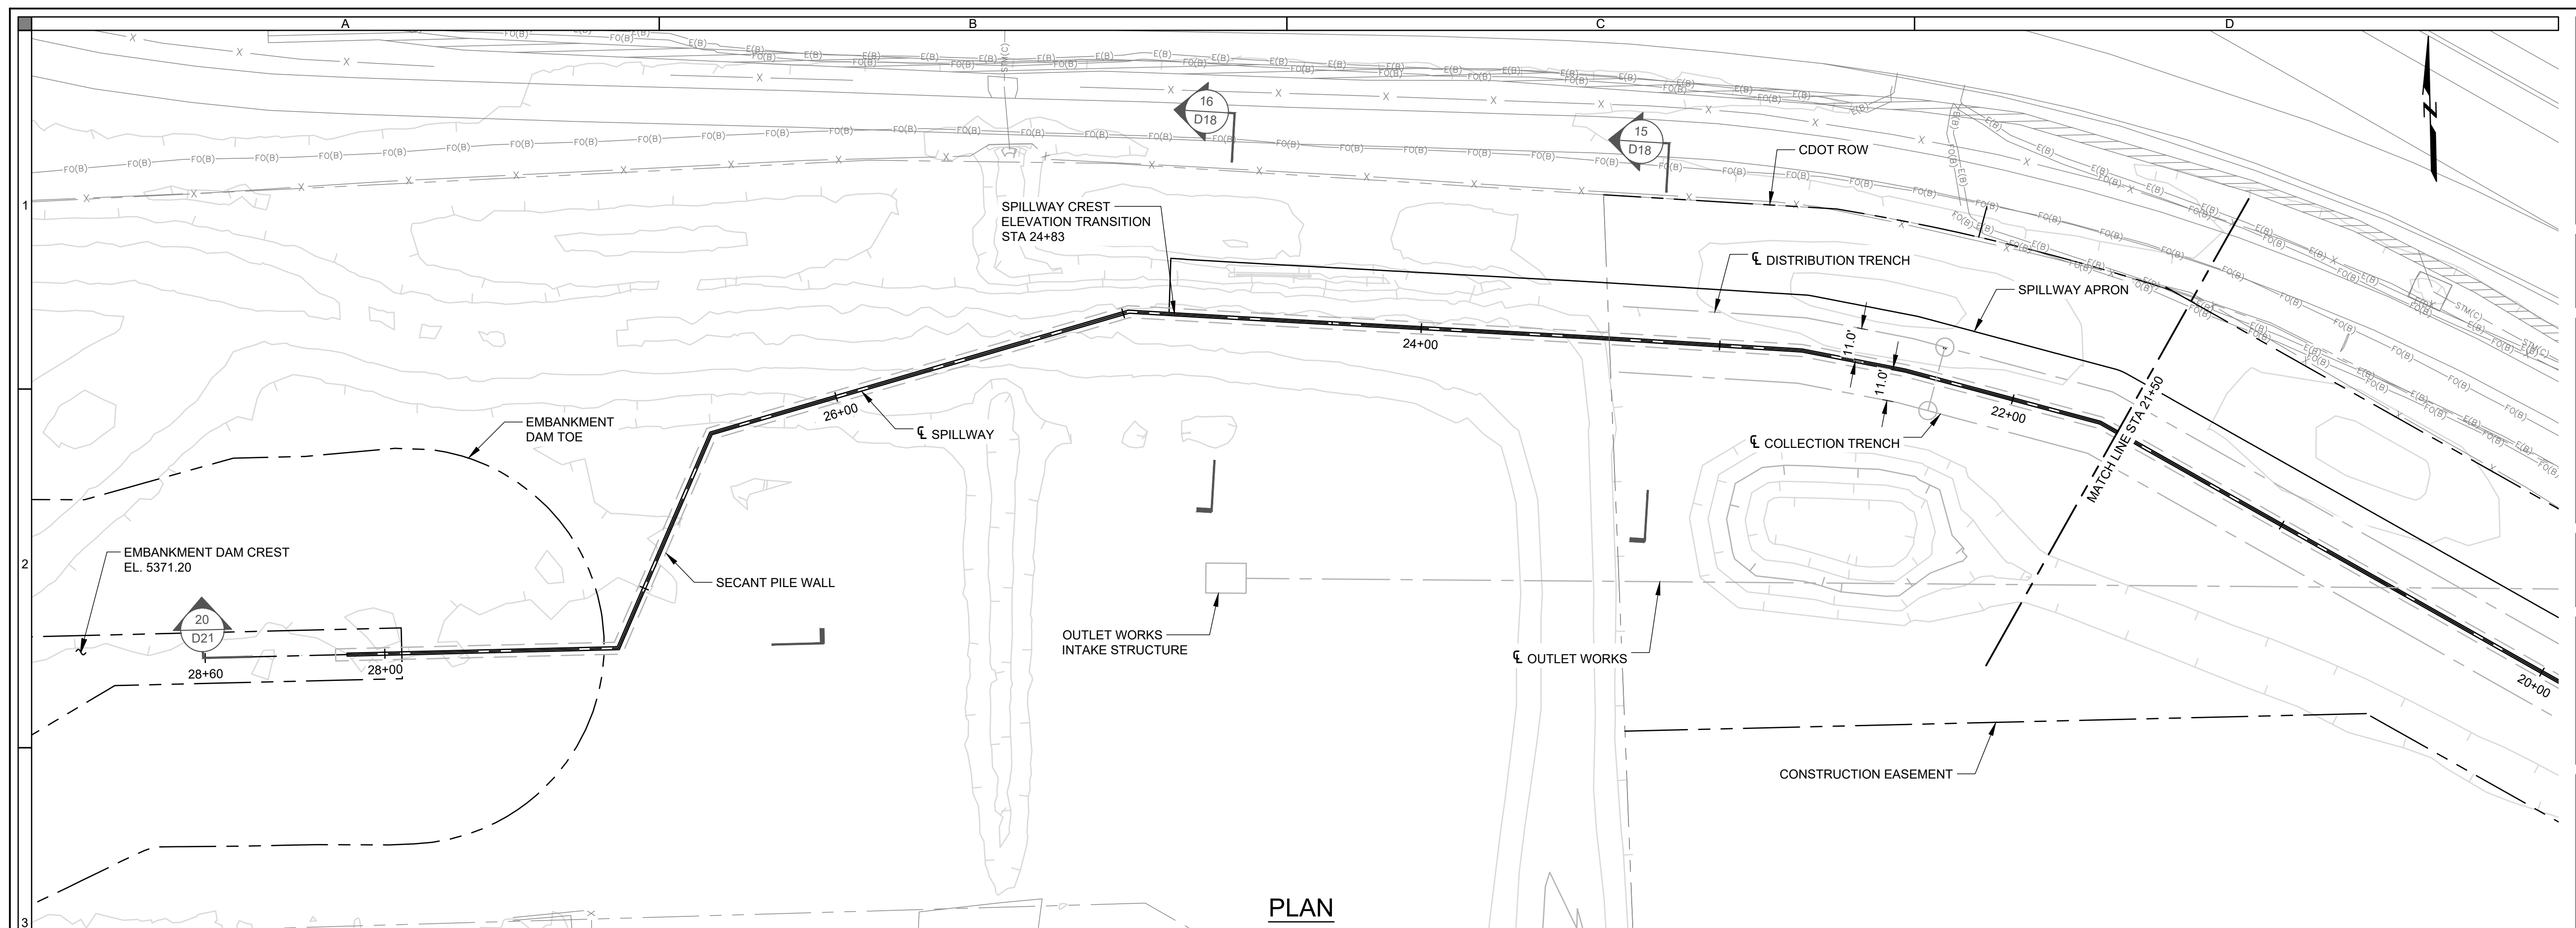[illegible]


DESIGNED BY:	DATE	XXX
DRAWN BY:	DATE	XXX
CHECKED BY:	DATE	XXX
APPROVED BY:	DATE	XXX

RJH PROJECT NUMBER
16134


SOUTH BOULDER CREEK REGIONAL
DETENTION FACILITY

SPILLWAY PLAN AND PROFILE (4 OF 4)


SHEET ID
D17
42 OF 58

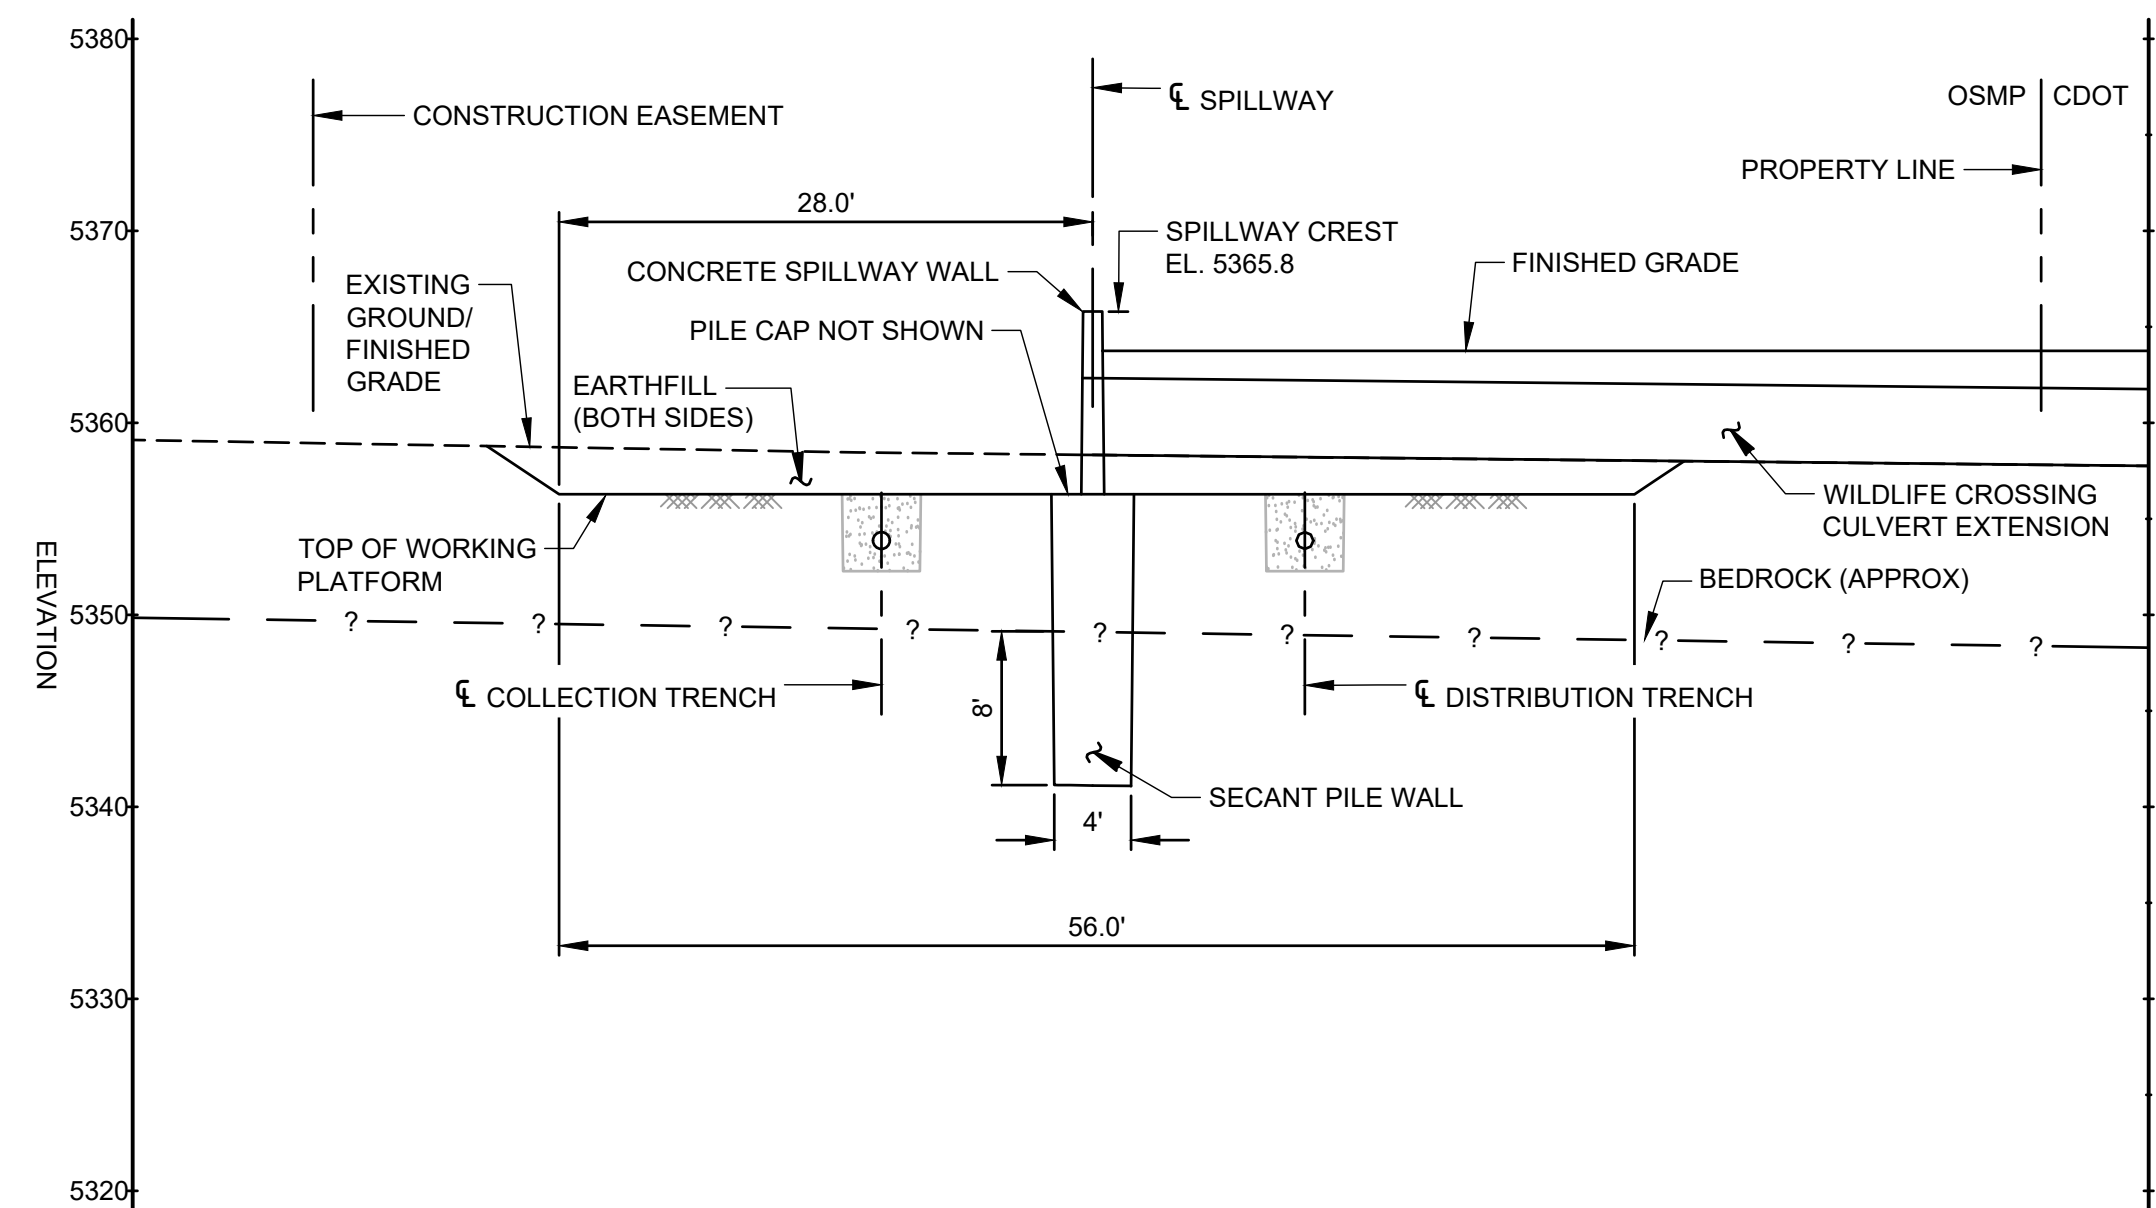


SECTION 13
STA 3+05

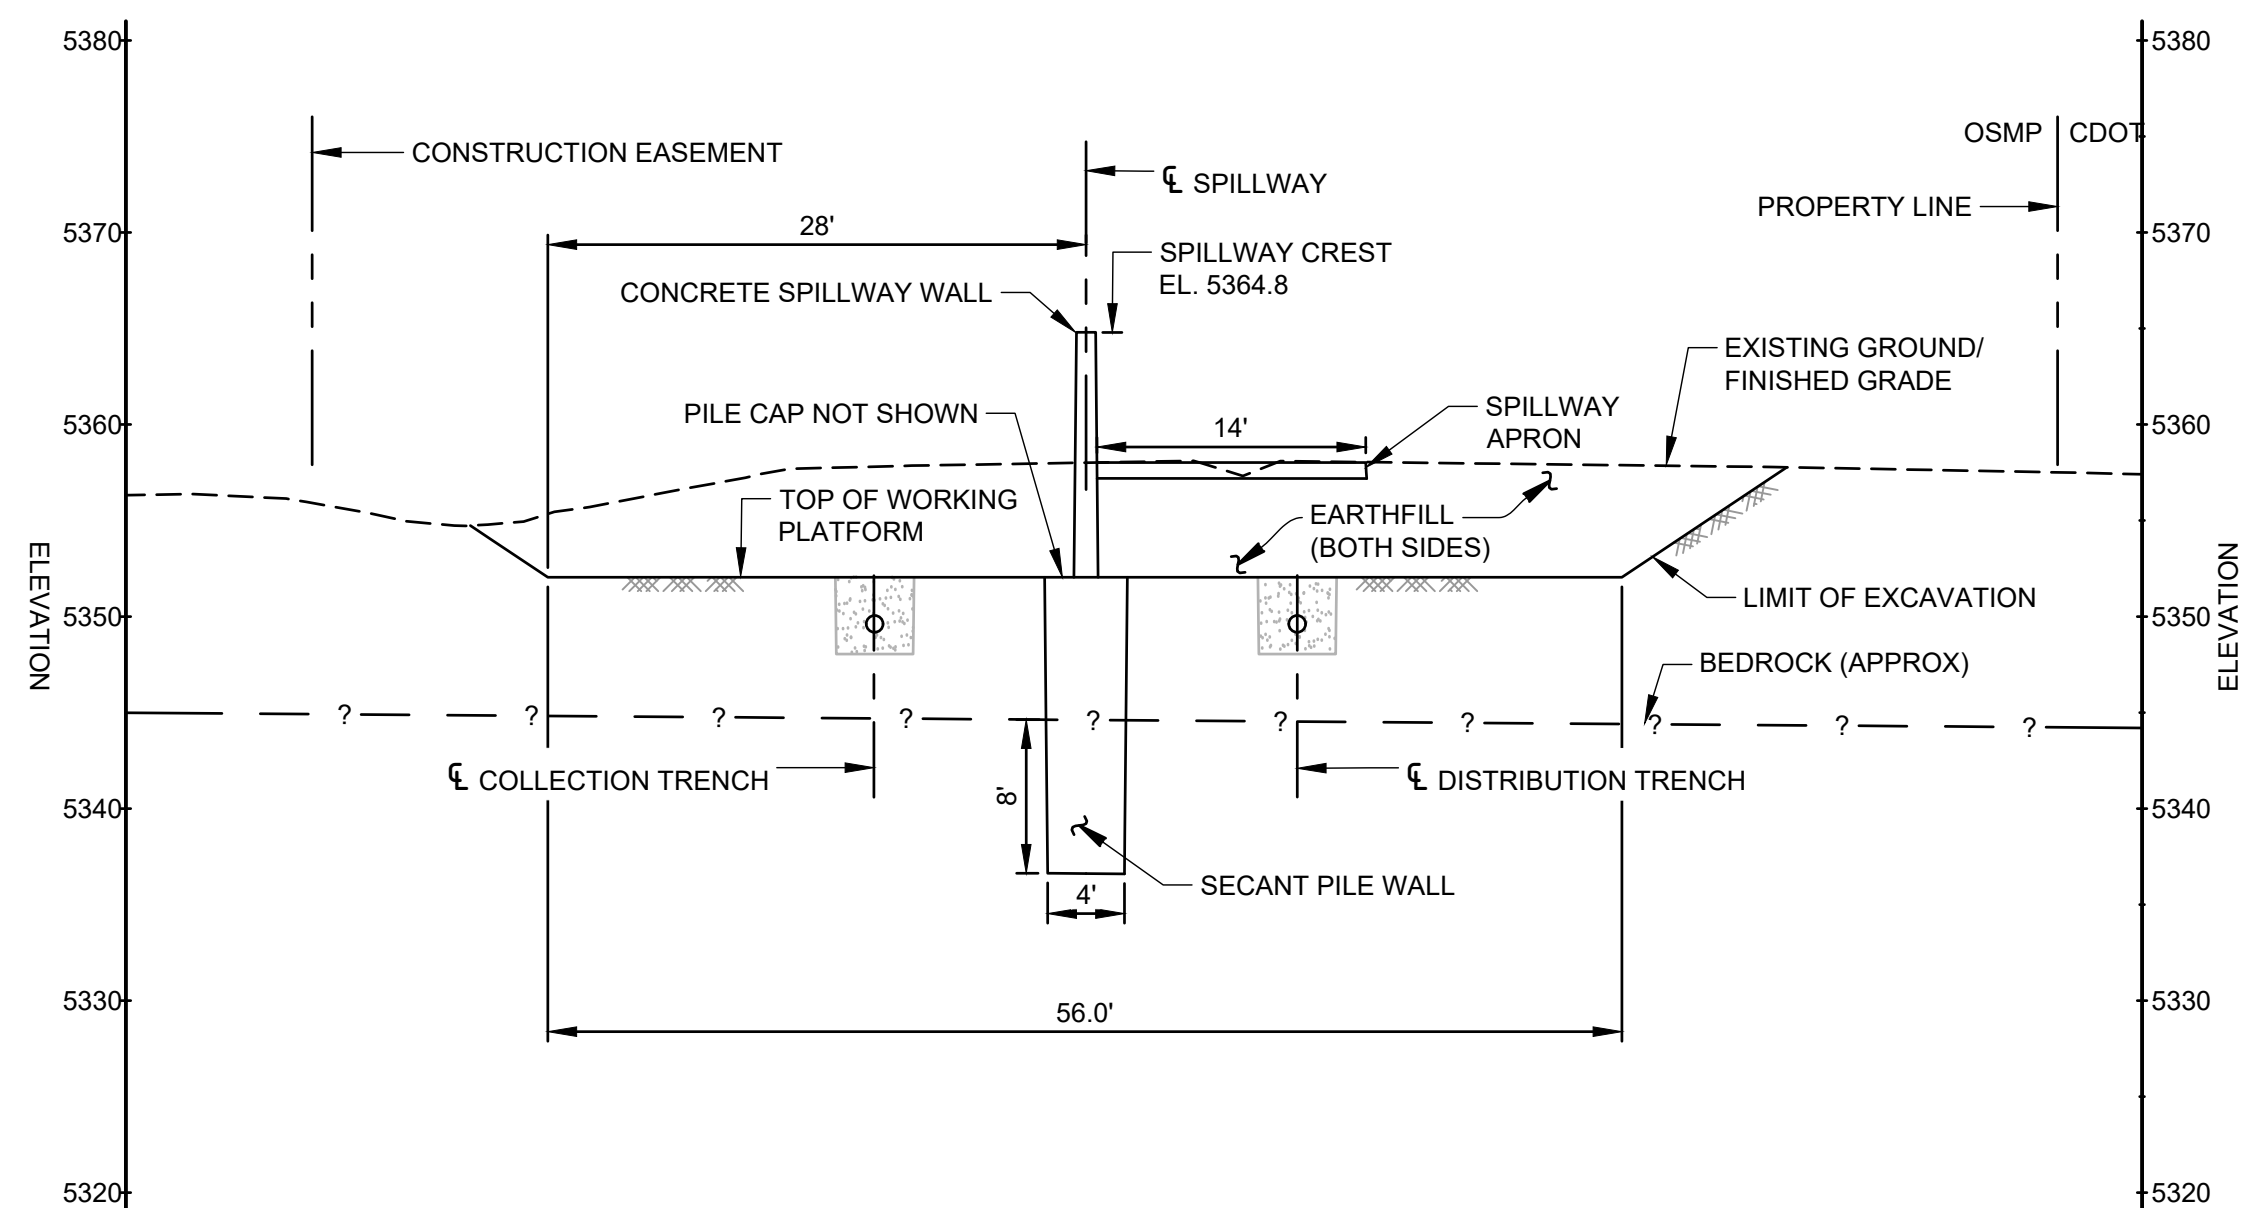


SECTION
STA 13+89

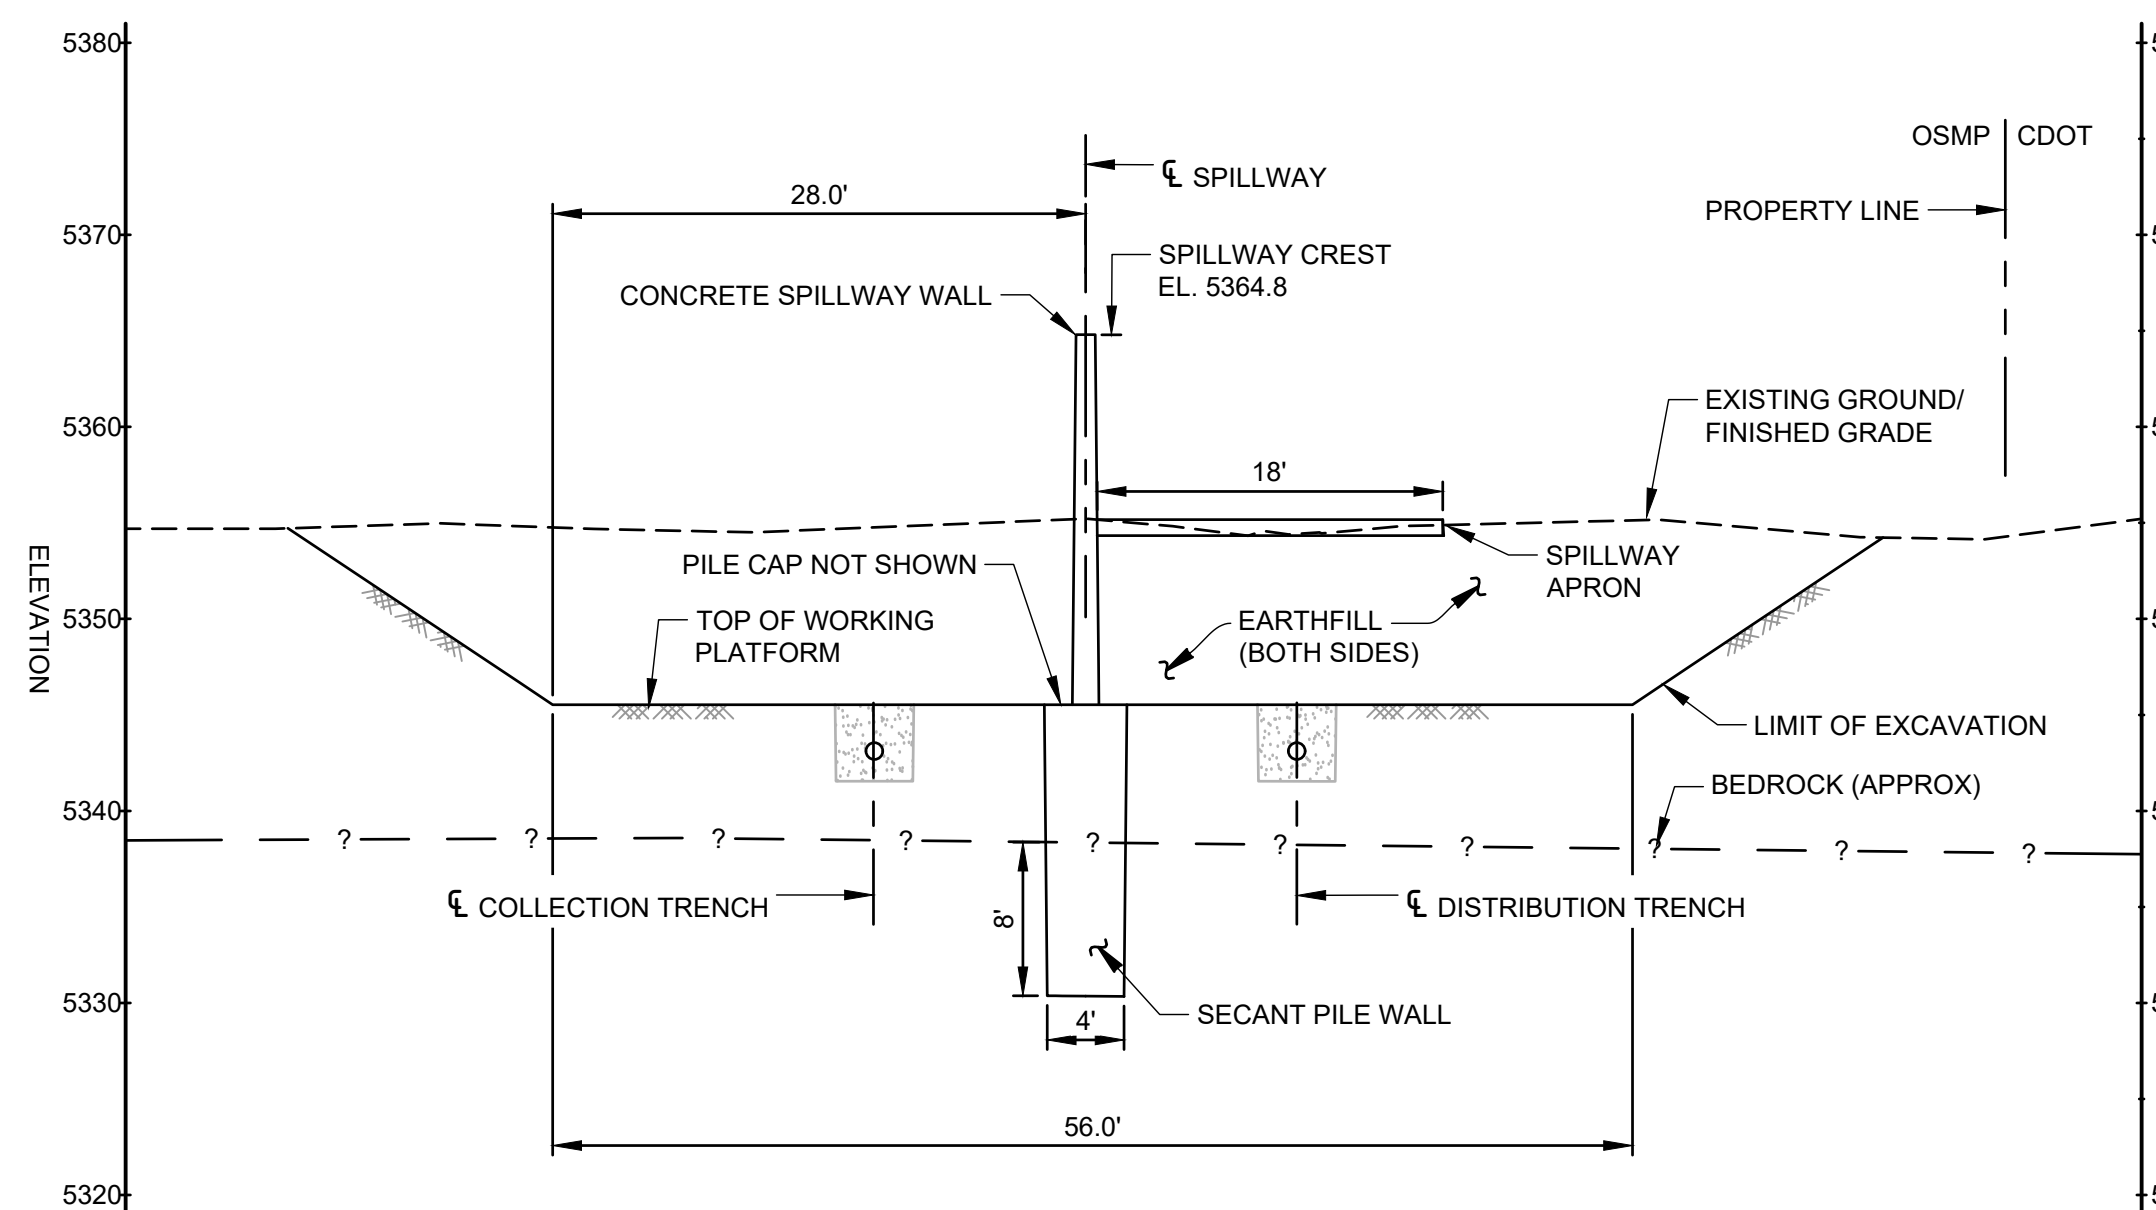


SECTION
STA 23+21

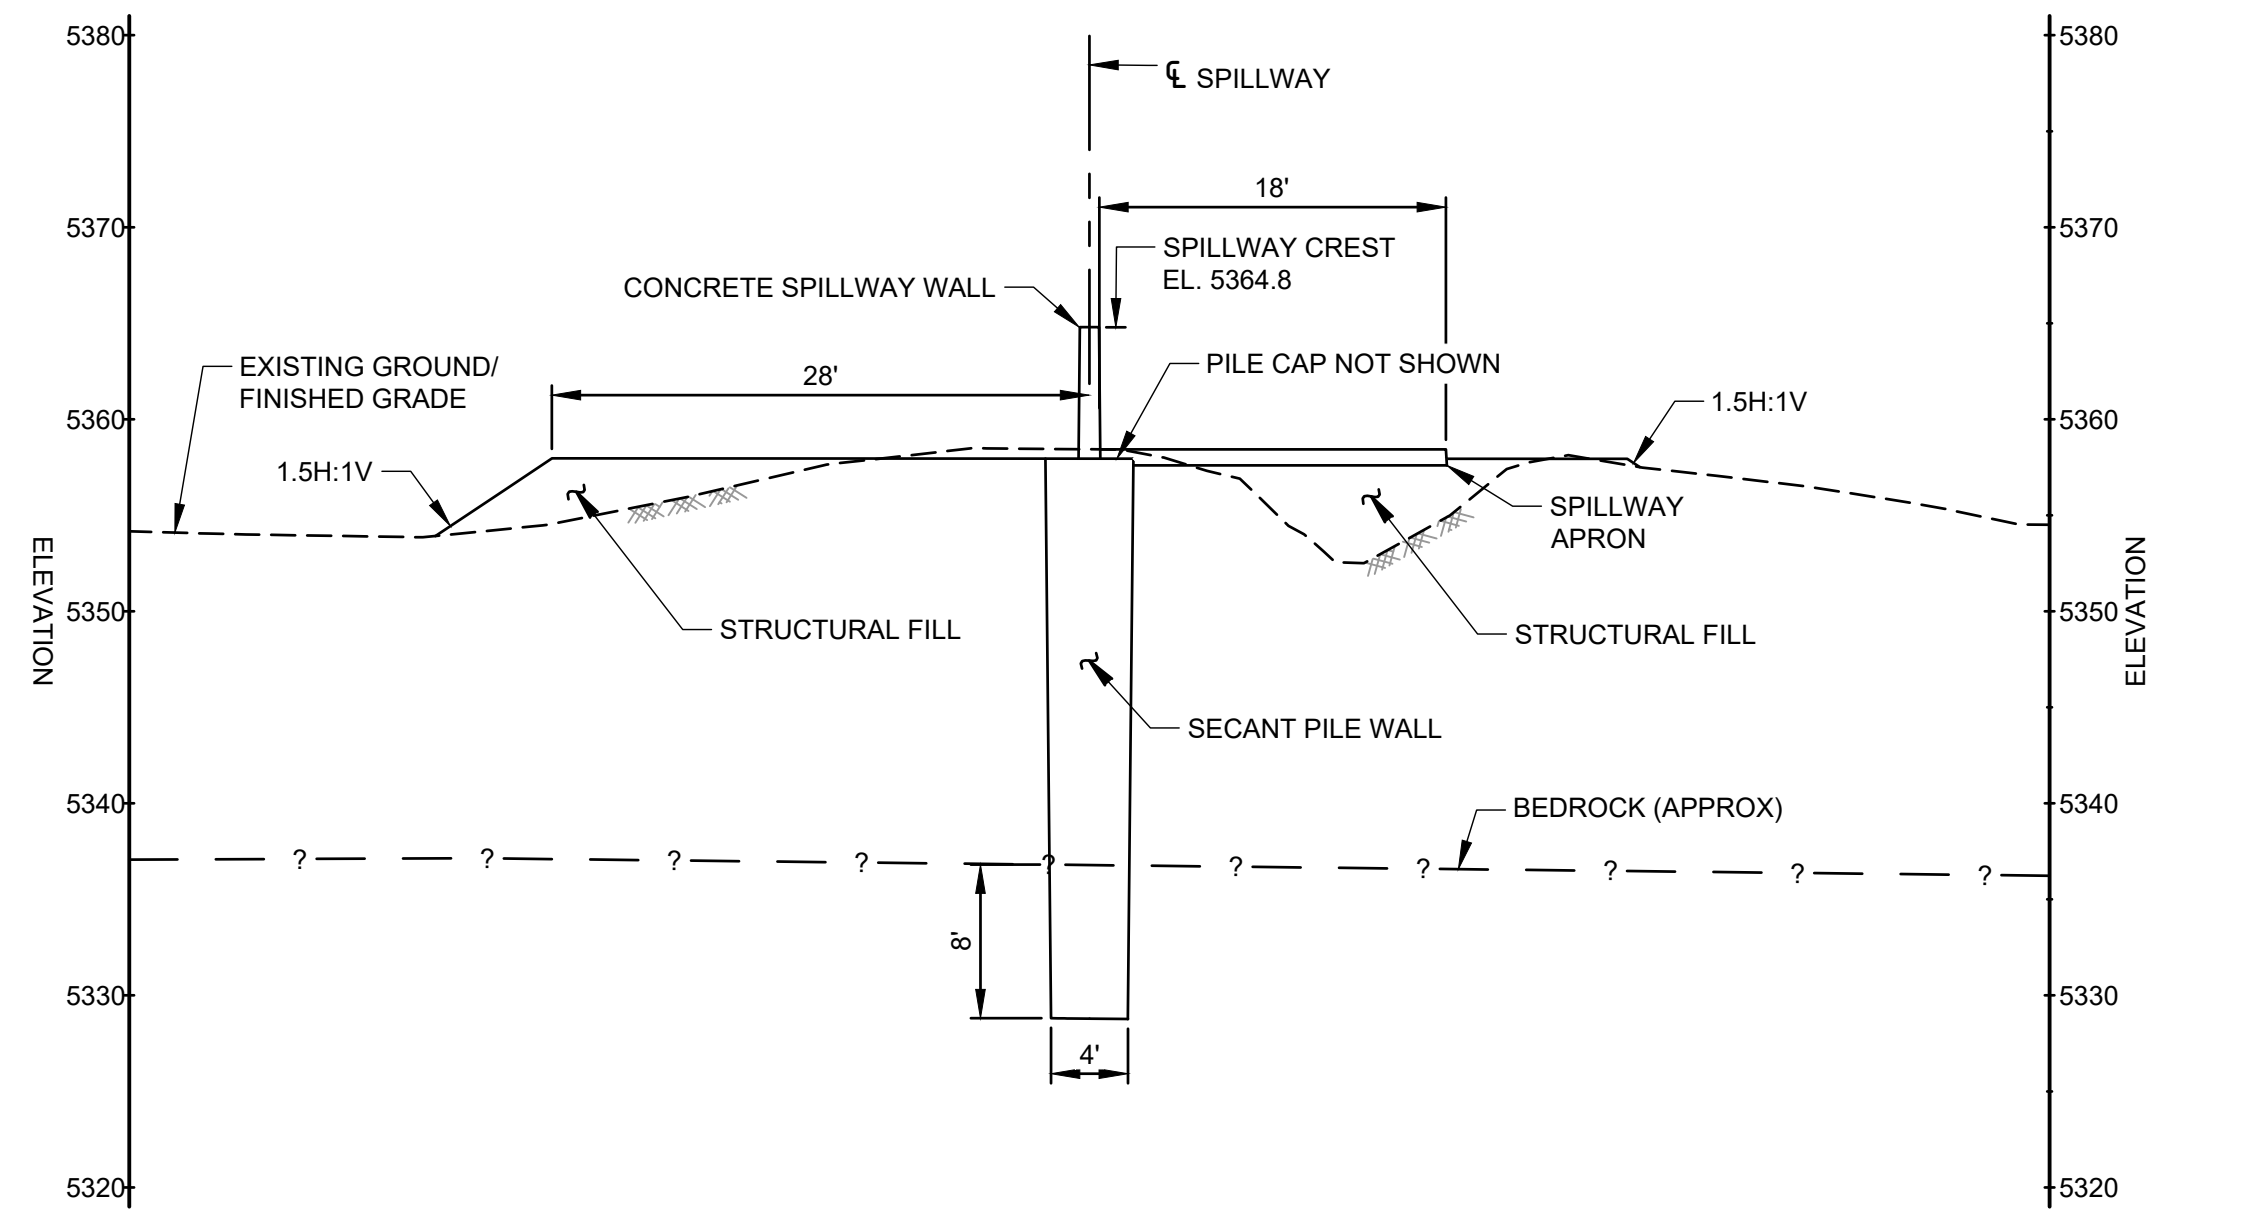

SECTION	16
STA 24+66	D17

 

RJH CONSULTANTS
9800 MT PYRAMID COURT, SUITE 330
ENGLEWOOD, CO 80112

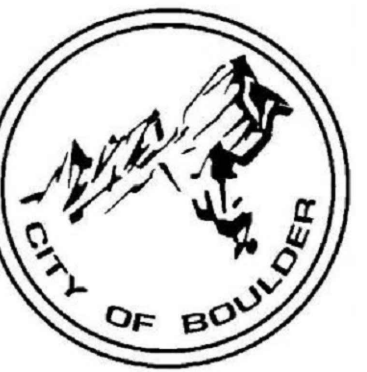

CITY OF BOULDER

[illegible]

DESIGNED BY:	DATE	XXX
DRAWN BY:	DATE	XXX
CHECKED BY:	DATE	XXX
APPROVED BY:	DATE	XXX


RJH PROJECT NUMBER
16134

SOUTH BOULDER CREEK REGIONAL
DETENTION FACILITY

SPILLWAY SECTIONS (1 OF 2)

SHEET ID
D18


43 OF 58

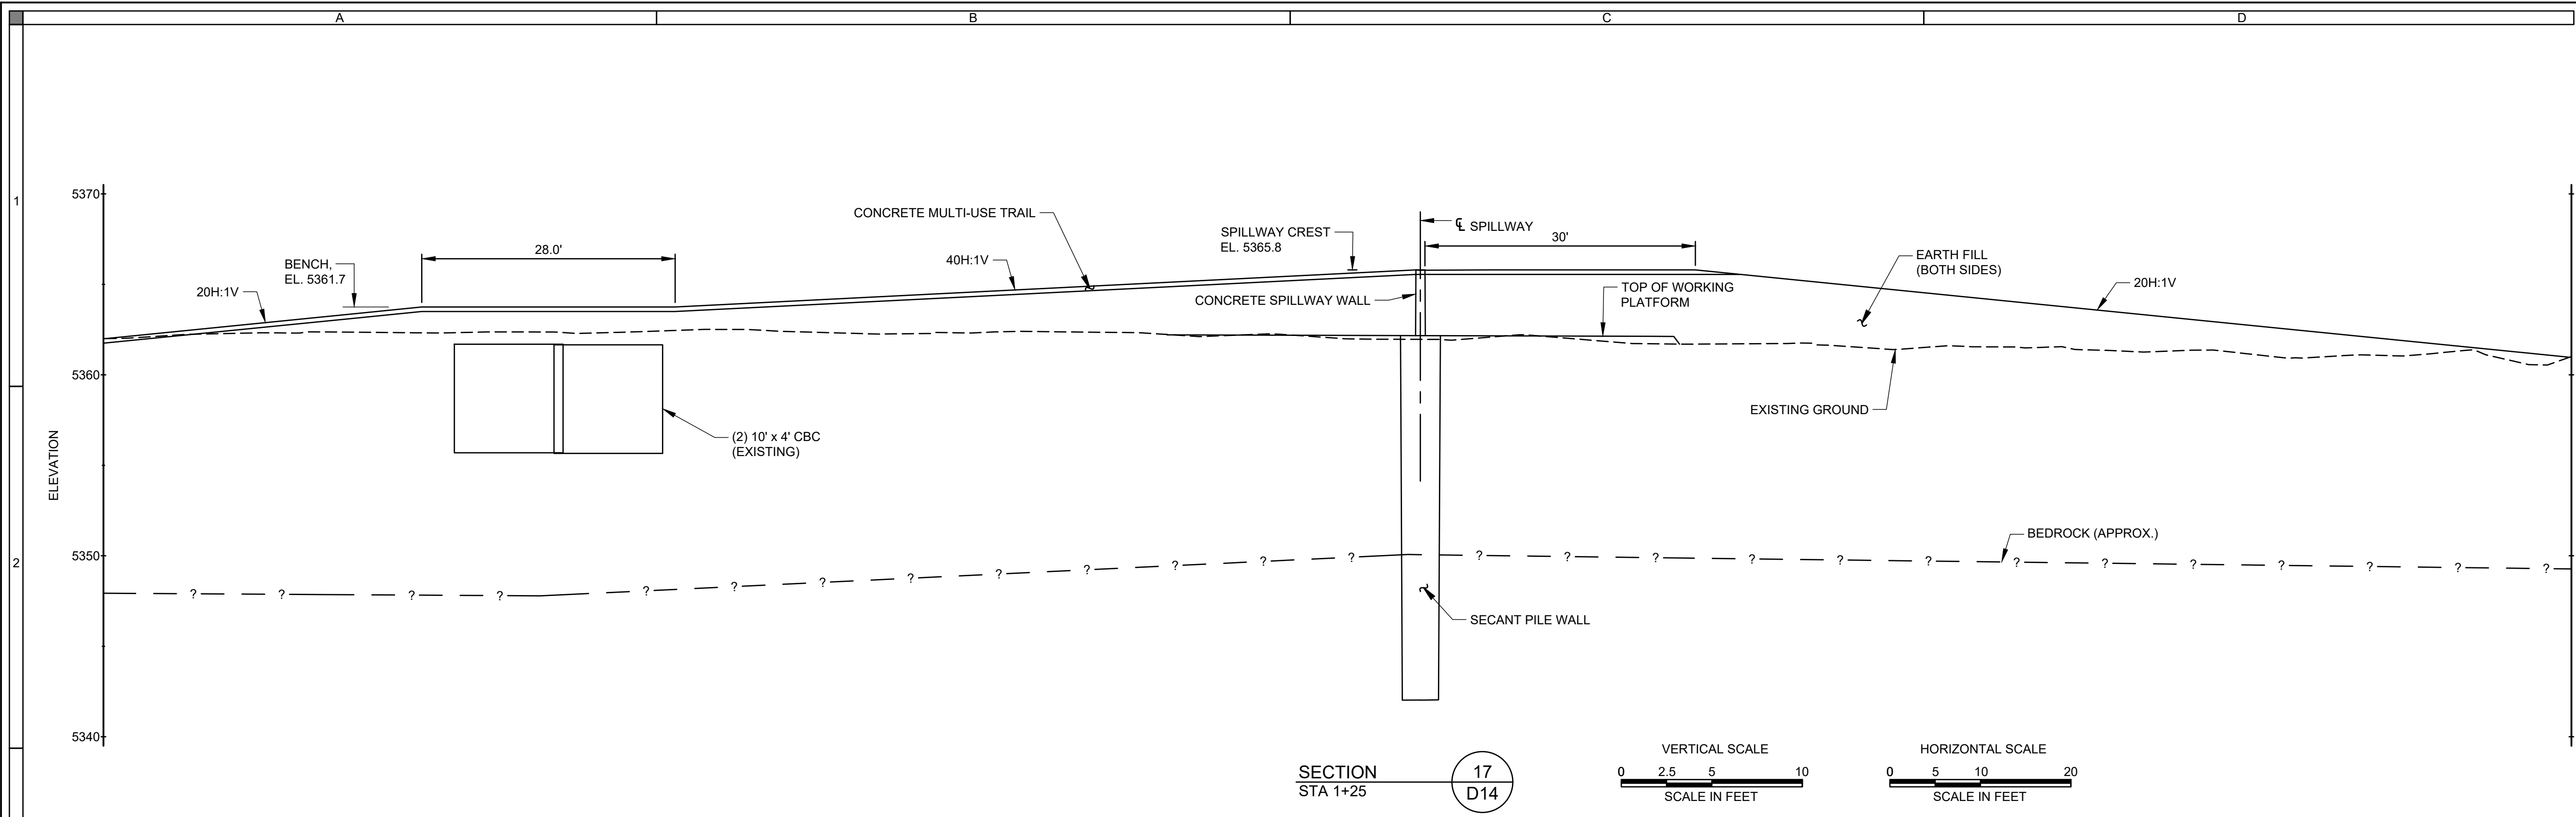

SECTION 17
STA 1+25
D14

VERTICAL SCALE
0 2.5 5 10
SCALE IN FEET

HORIZONTAL SCALE
0 5 10 20
SCALE IN FEET

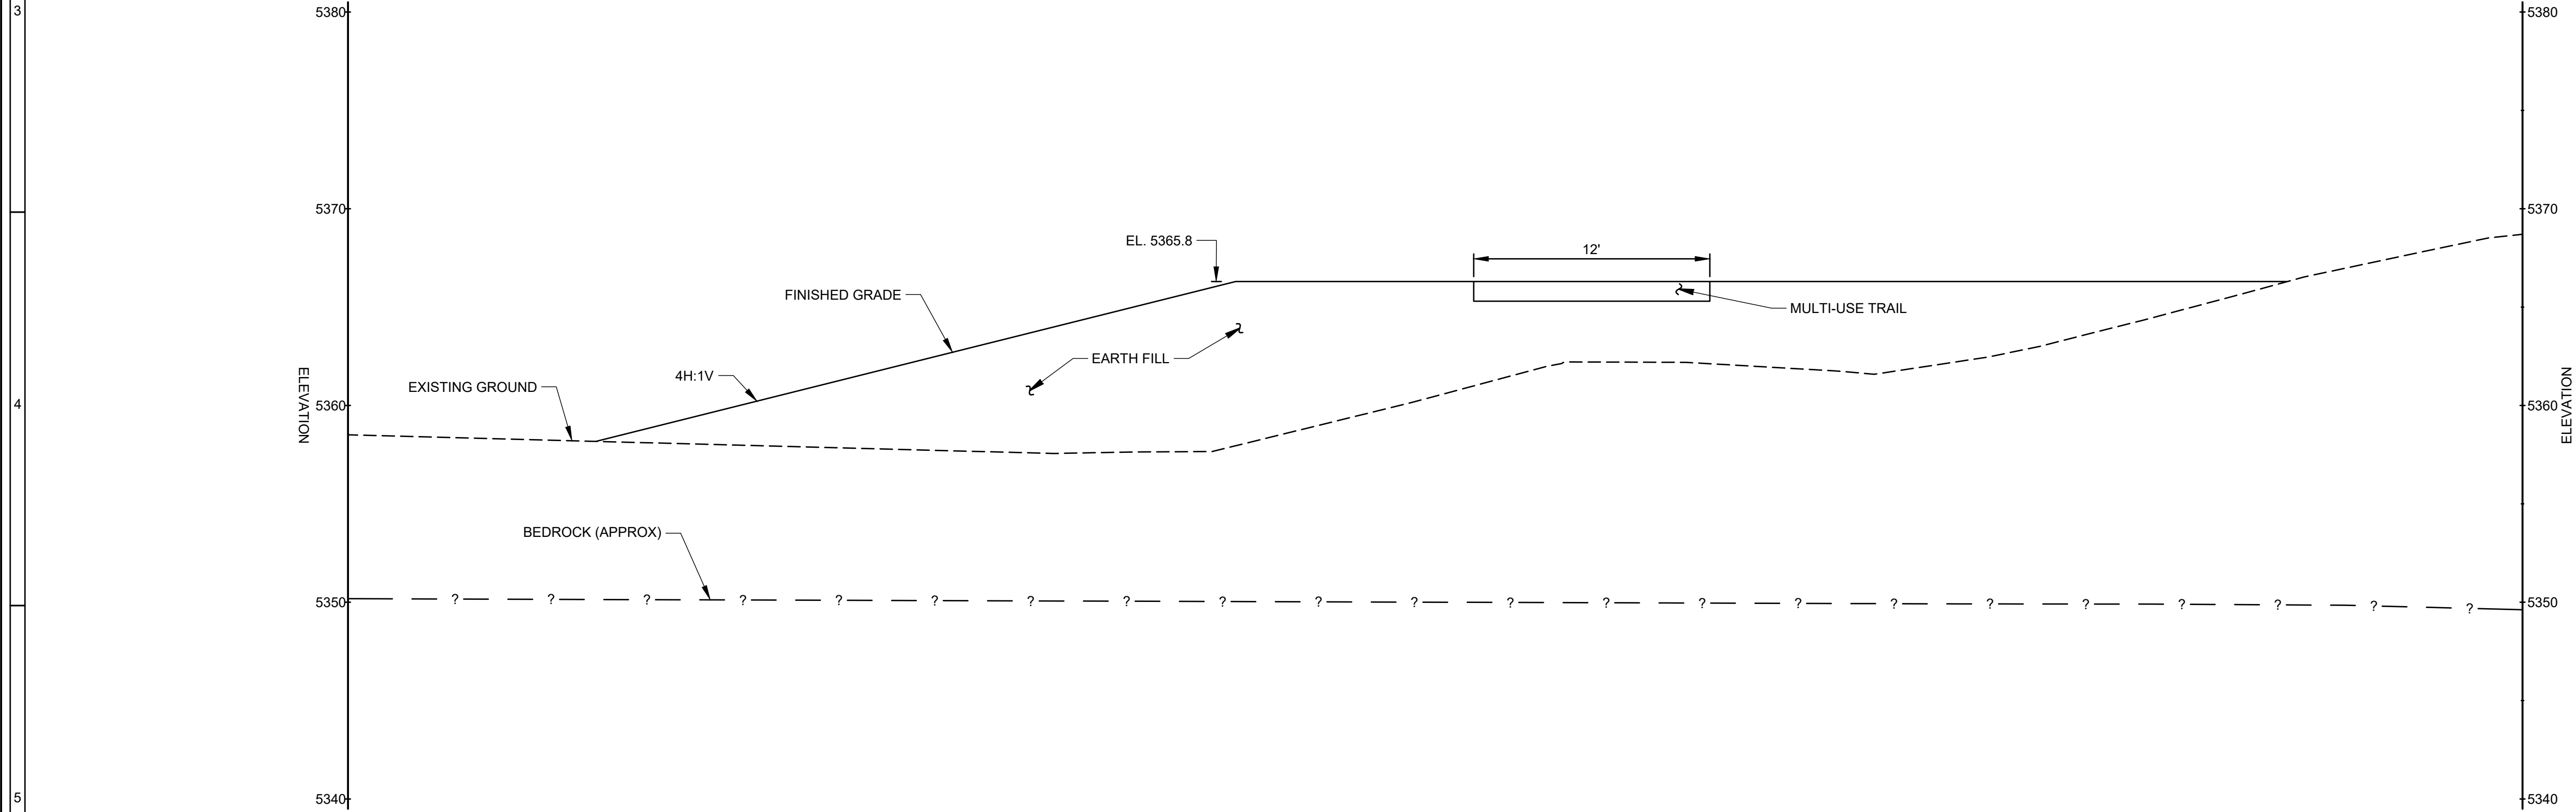

SECTION 18
D14

0 2.5 5 10
SCALE IN FEET



RJH CONSULTANTS
9800 MT PYRAMID COURT, SUITE 330
ENGLEWOOD, CO 80112



CITY OF BOULDER

NO.	DESCRIPTION											
	DATE											

DESIGNED BY:	DATE	XXX
DRAWN BY:	DATE	XXX
CHECKED BY:	DATE	XXX
APPROVED BY:	DATE	XXX


RJH PROJECT NUMBER
16134

SOUTH BOULDER CREEK REGIONAL
DETENTION FACILITY

SPILLWAY SECTIONS (2 OF 2)

SHEET ID
D19

44 OF 58

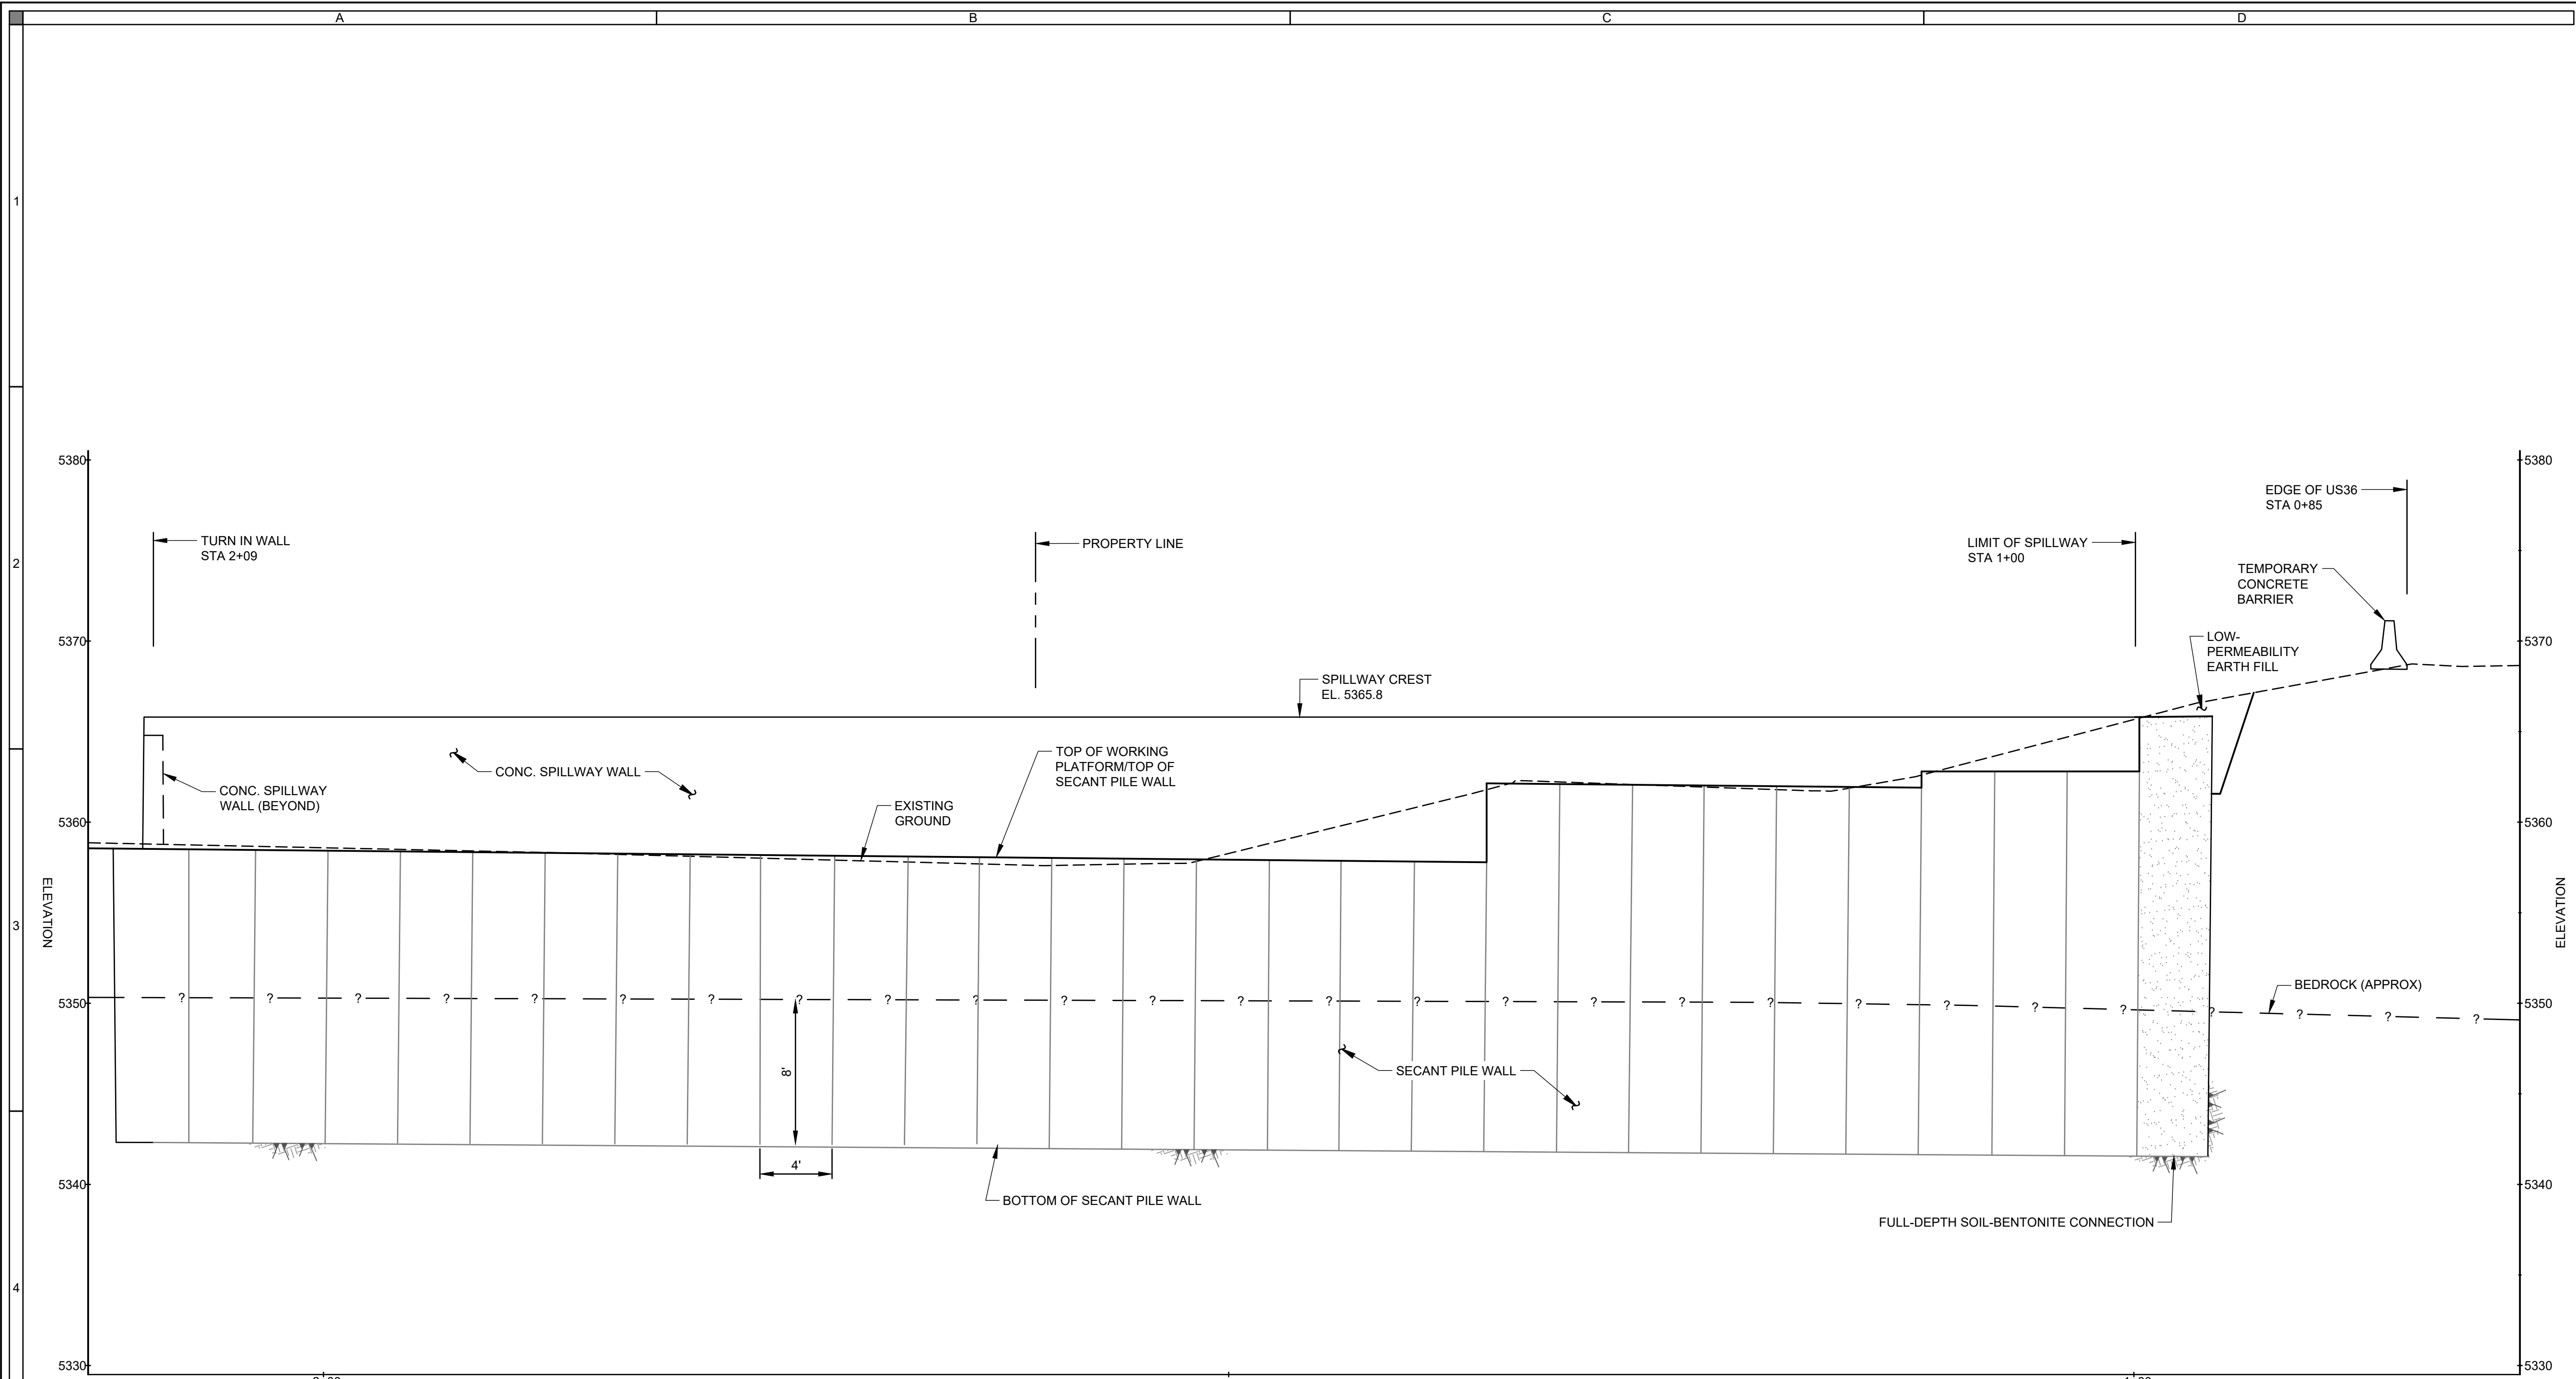

STATION - FEET

SECTION

19
D14



RJH CONSULTANTS
9800 MT PYRAMID COURT, SUITE 330
ENGLEWOOD, CO 80112



CITY OF BOULDER

NO.	DESCRIPTION										
		DATE									

DESIGNED BY:	DATE	XXX
DRAWN BY:	DATE	XXX
CHECKED BY:	DATE	XXX
APPROVED BY:	DATE	XXX

RJH PROJECT NUMBER
16134

SOUTH BOULDER CREEK REGIONAL
DETENTION FACILITY

SPILLWAY SECTIONS - EAST
CONNECTION

SHEET ID
D20

45 OF 58

[illegible]

DESIGNED BY:	DATE	XXX
DRAWN BY:	DATE	XXX
CHECKED BY:	DATE	XXX
APPROVED BY:	DATE	XXX

RJH PROJECT NUMBER
16134

SOUTH BOULDER CREEK REGIONAL
DETENTION FACILITY

CDOT MEDIA FILTER DRAIN
MODIFICATION GENERAL PLAN

SHEET ID
D22

47 OF 58

[illegible]

DESIGNED BY:	DATE	XXX
DRAWN BY:	DATE	XXX
CHECKED BY:	DATE	XXX
APPROVED BY:	DATE	XXX


RJH PROJECT NUMBER
16134


SOUTH BOULDER CREEK REGIONAL
DETENTION FACILITY

BARRIER WALL GENERAL PLAN


SHEET ID
F1

49 OF 58

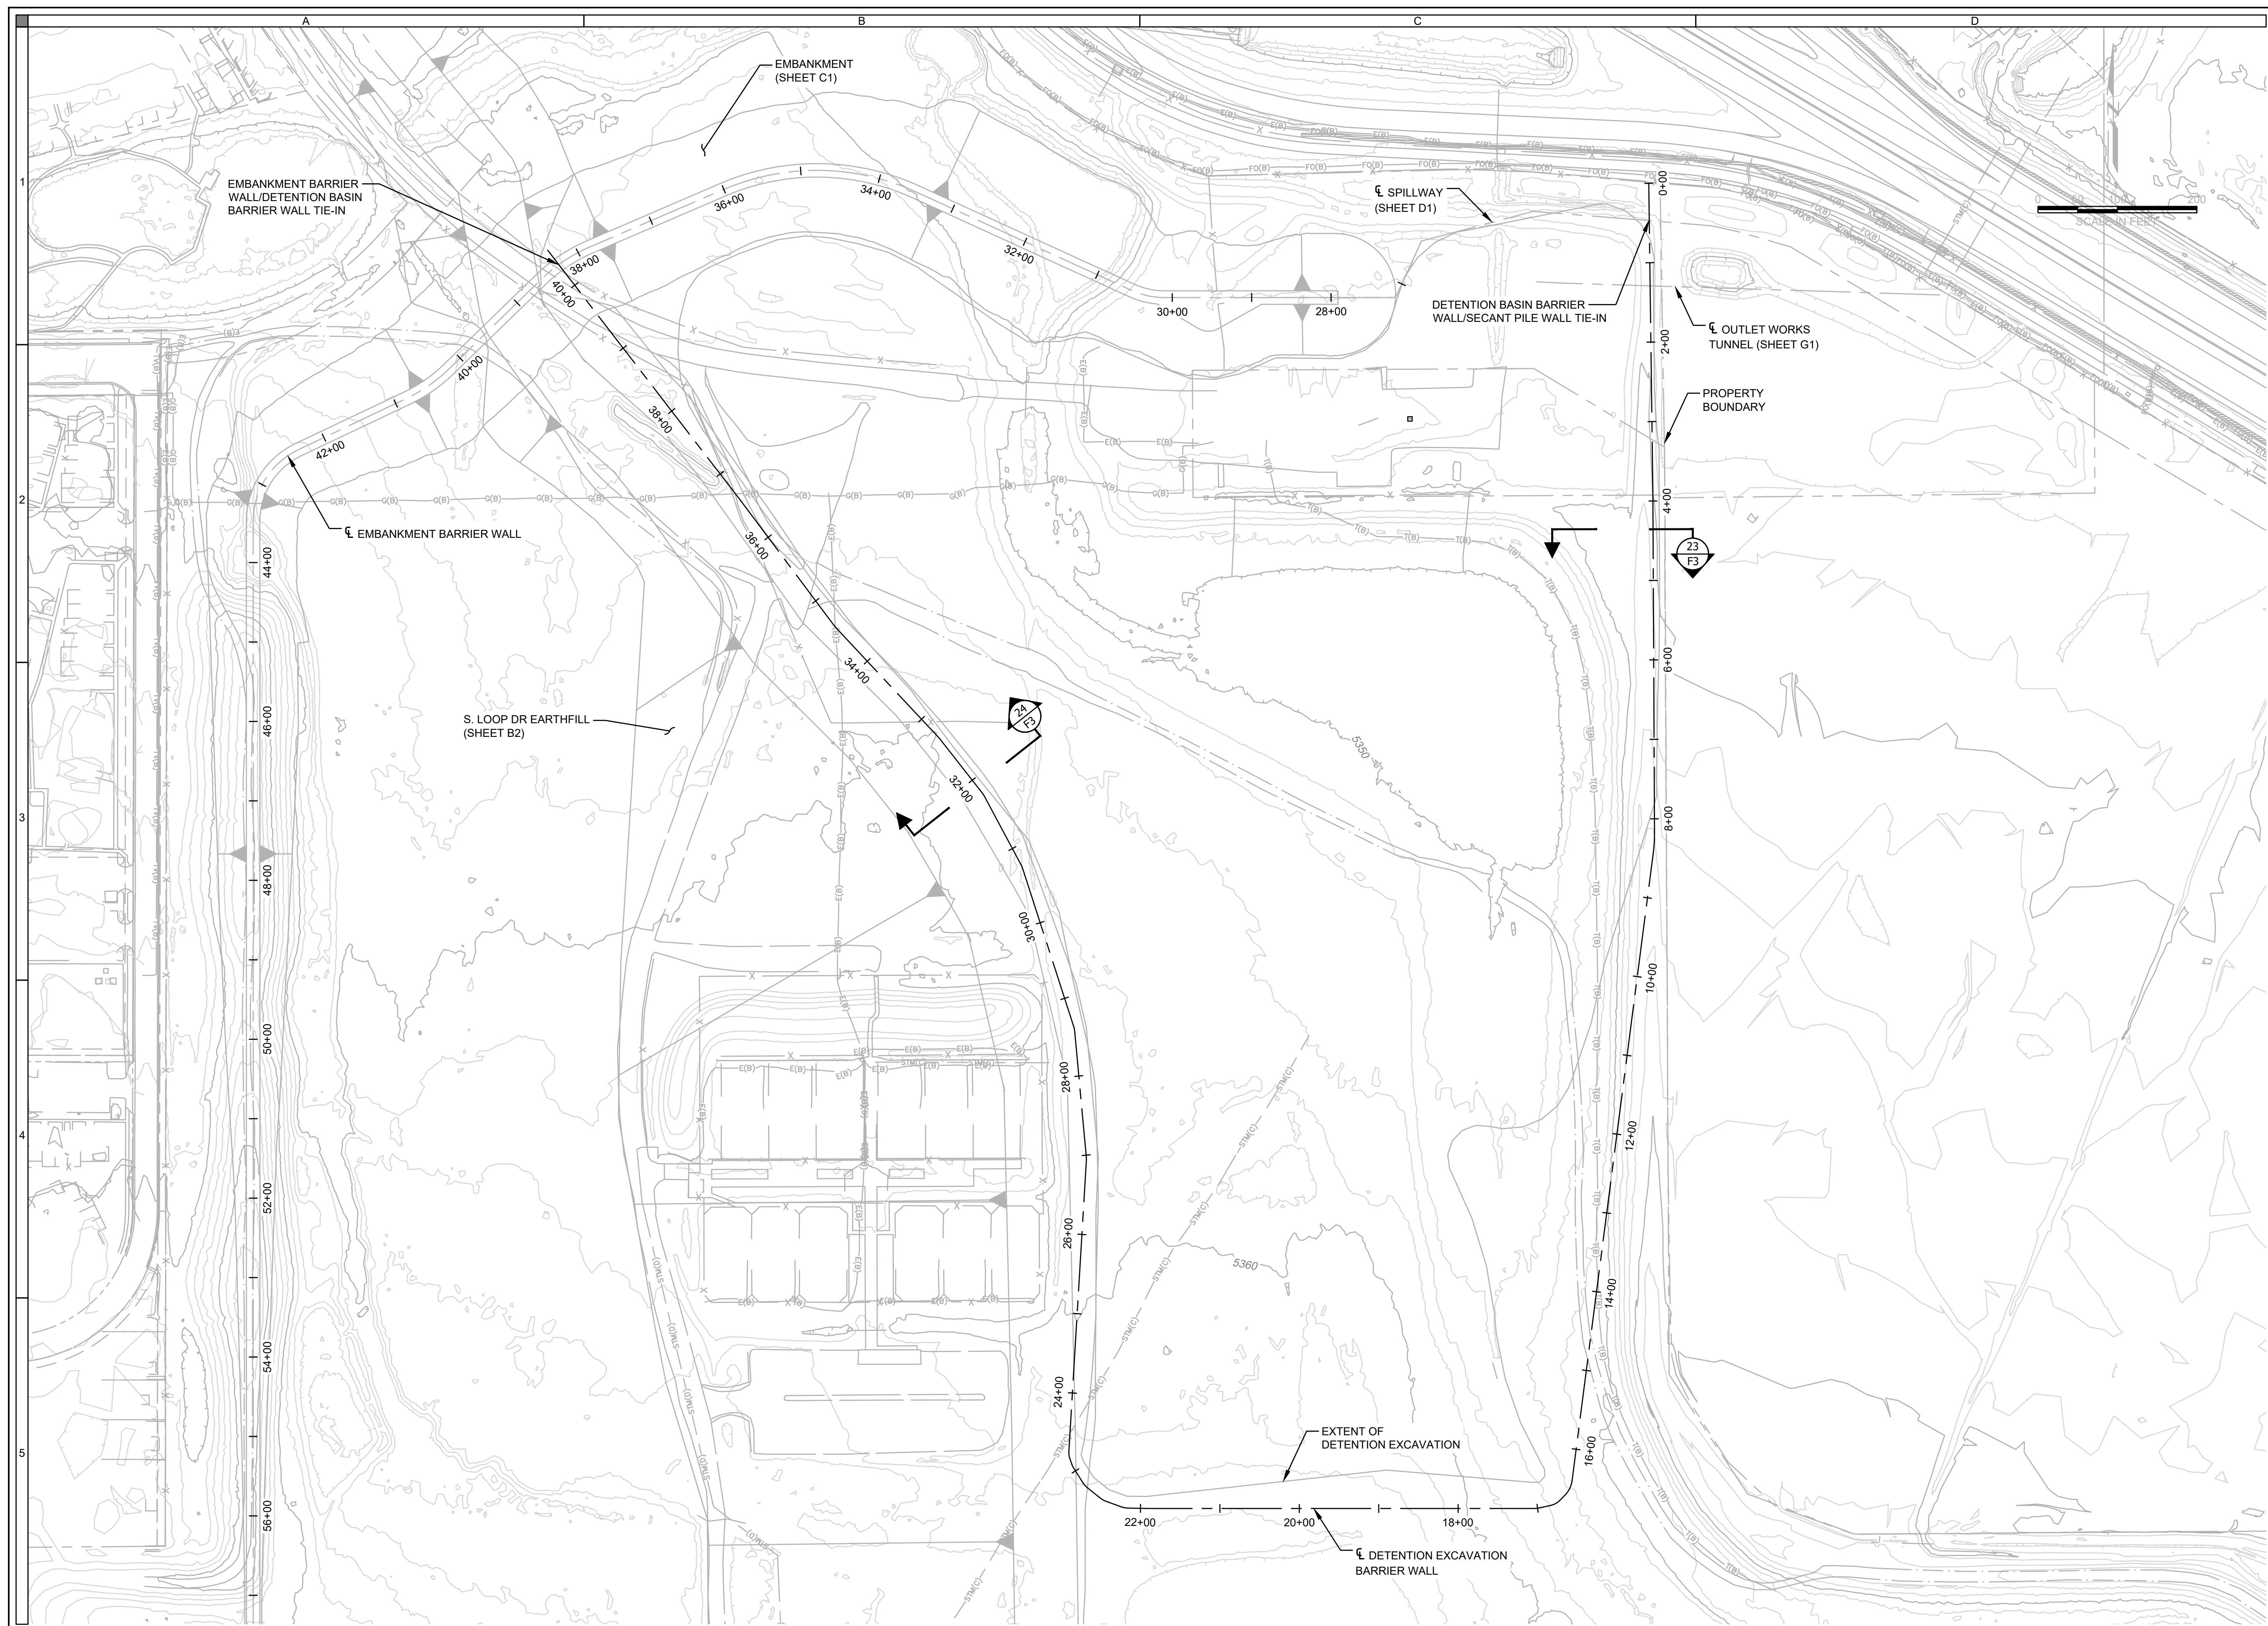

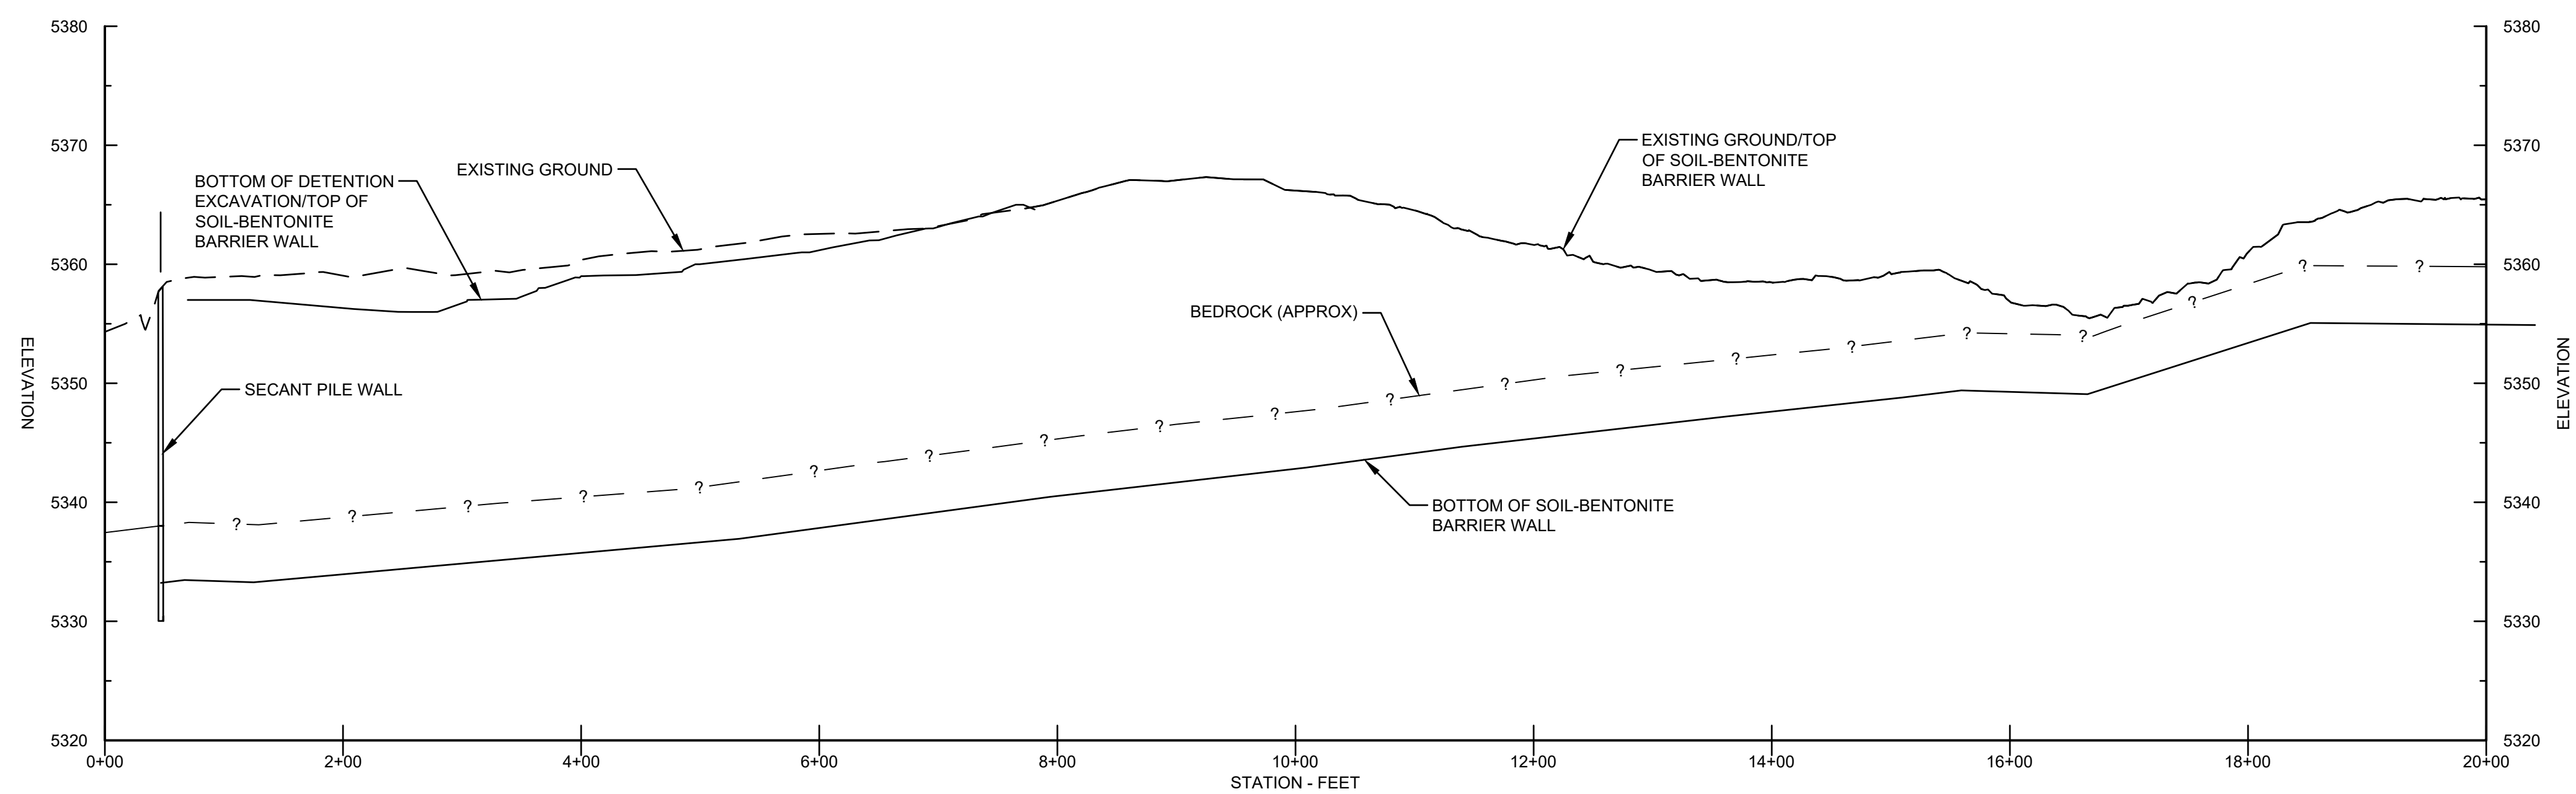


PROFILE

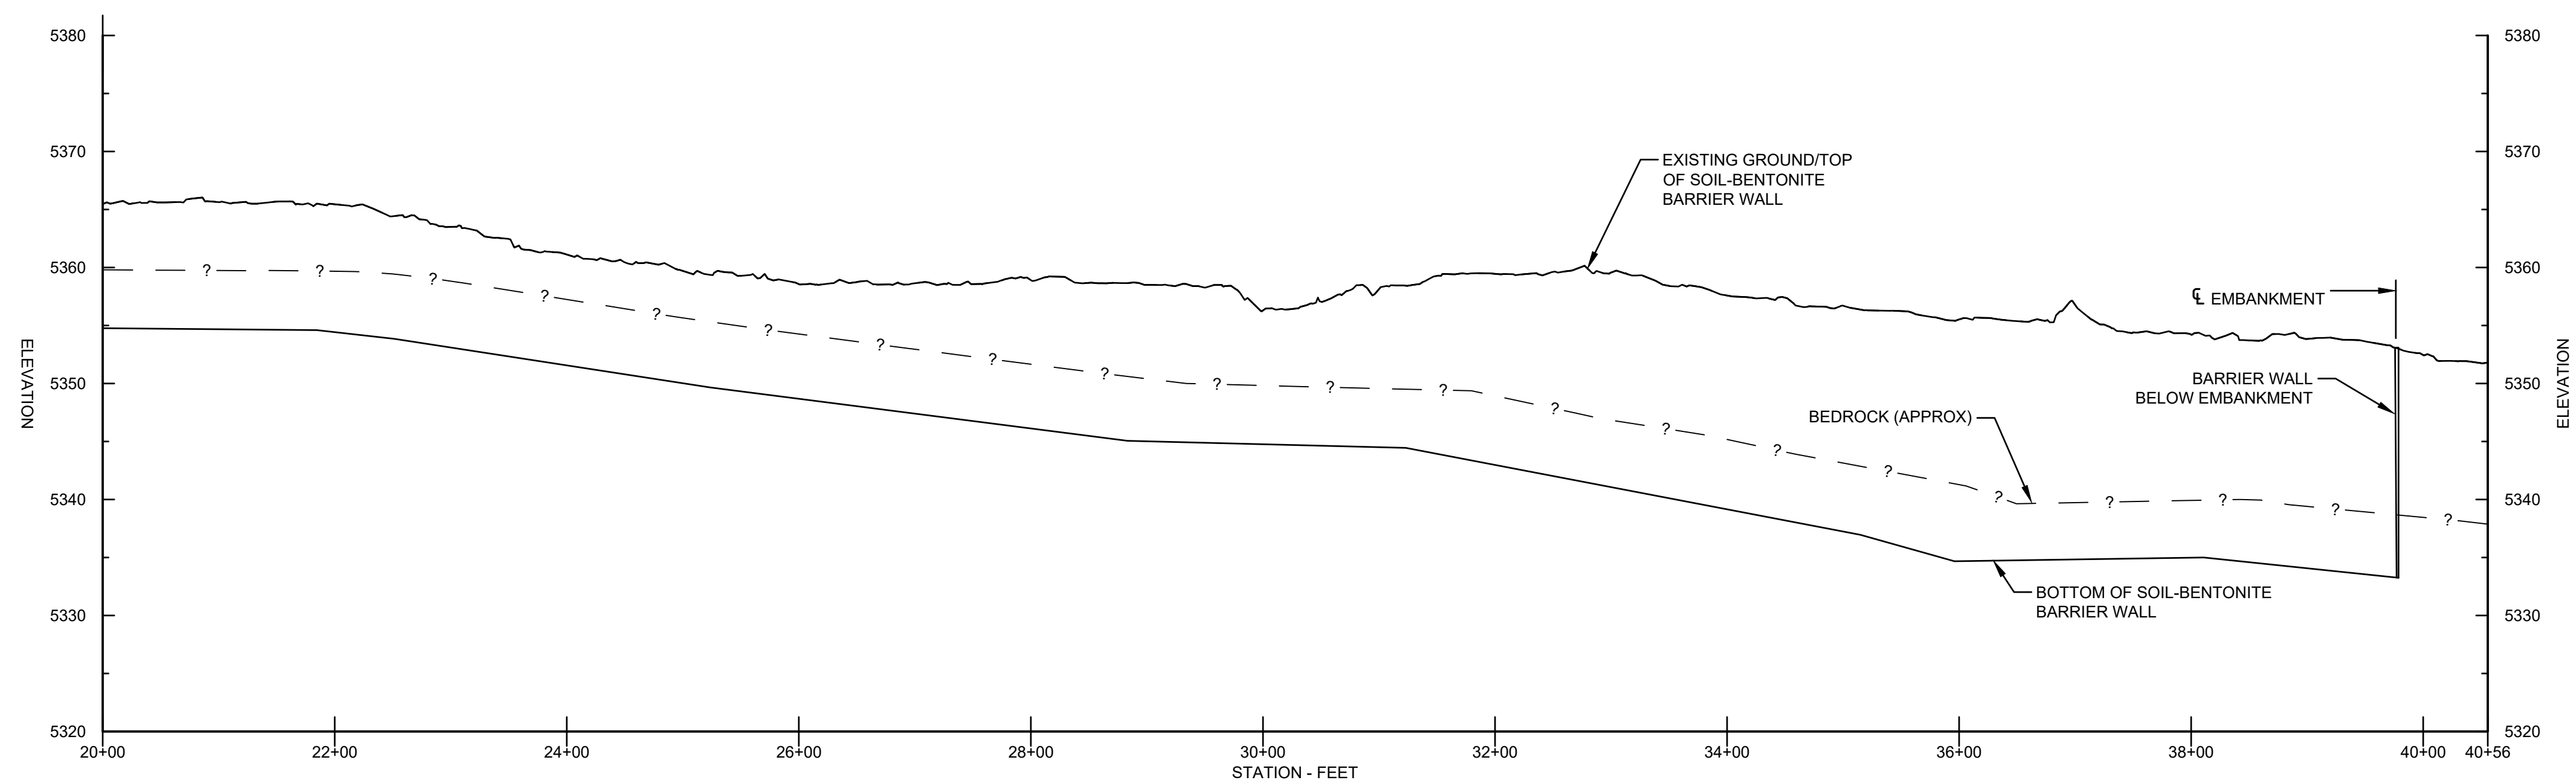

PROFILE



RJH CONSULTANTS
9800 MT PYRAMID COURT, SUITE 330
ENGLEWOOD, CO 80112

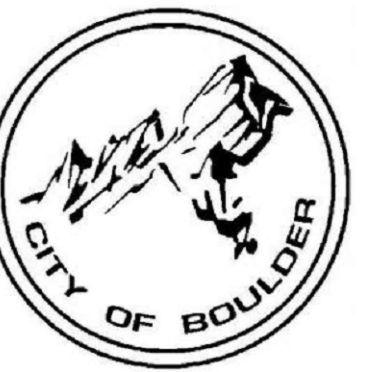

CITY OF BOULDER

[illegible]

DESIGNED BY:	DATE	XXX
DRAWN BY:	DATE	XXX
CHECKED BY:	DATE	XXX
APPROVED BY:	DATE	XXX

RJH PROJECT NUMBER
16134

SOUTH BOULDER CREEK REGIONAL
DETENTION FACILITY

DETENTION EXCAVATION
SOIL BENTONITE BARRIER
WALL - PROFILE

SHEET ID
F2

50 OF 58

A B C D

1

2

3

4

5



RJH CONSULTANTS
9800 MT PYRAMID COURT, SUITE 330
ENGLEWOOD, CO 80112



CITY OF BOULDER

NO.	DESCRIPTION											
	DATE											

DESIGNED BY:	DATE	XXX
DRAWN BY:	DATE	XXX
CHECKED BY:	DATE	XXX
APPROVED BY:	DATE	XXX



RJH PROJECT NUMBER
16134



SOUTH BOULDER CREEK REGIONAL
DETENTION FACILITY

DETENTION EXCAVATION
SOIL BENTONITE BARRIER
WALL-SECTIONS

SHEET ID
F3

51 OF 58

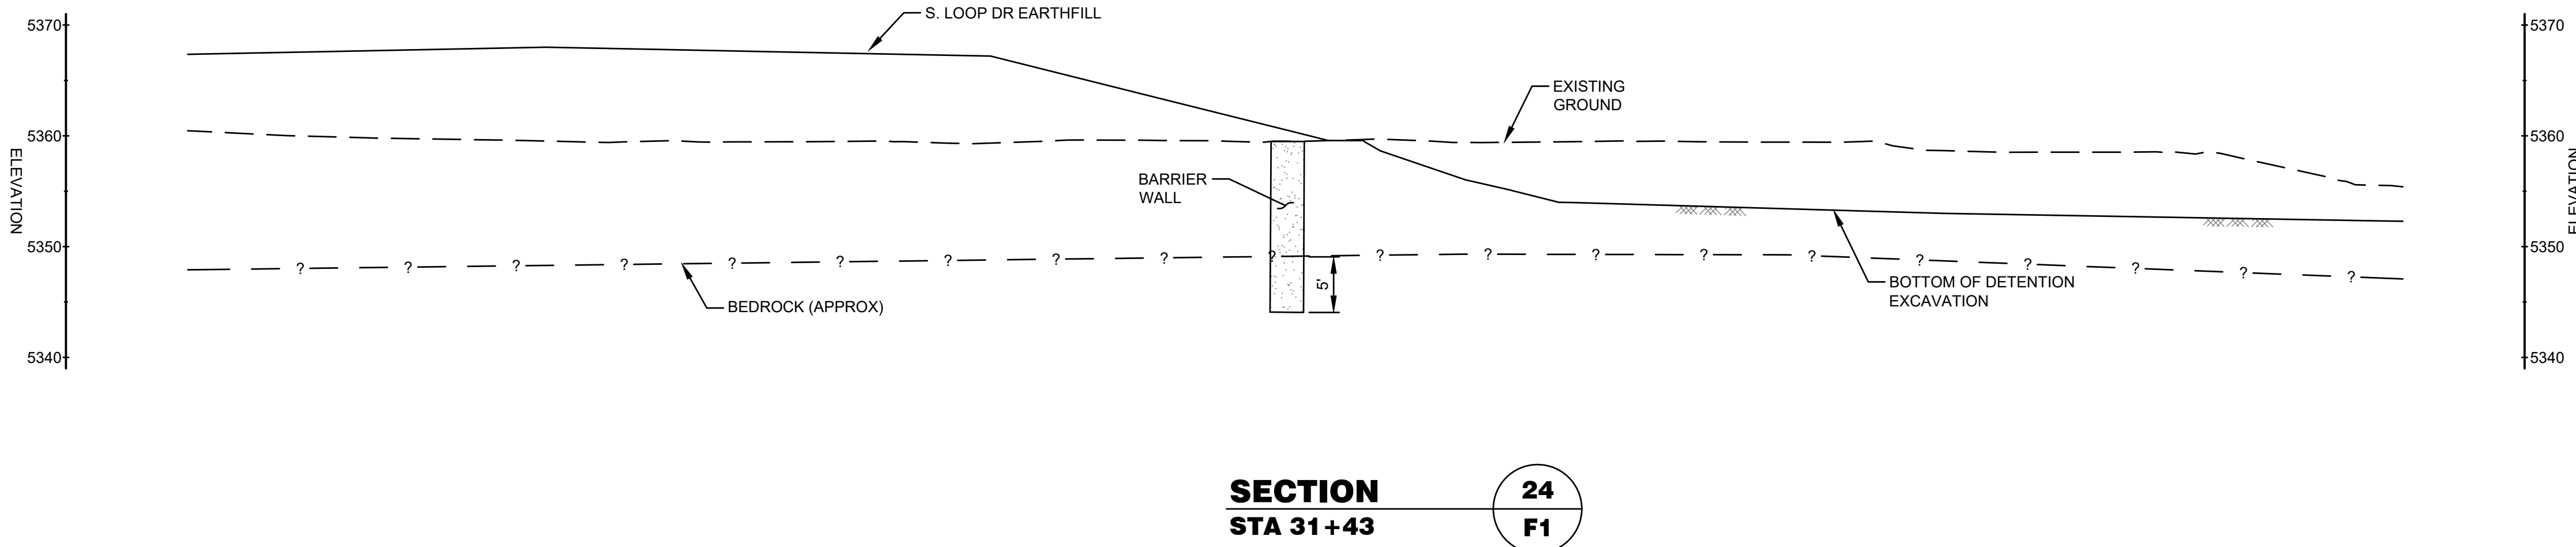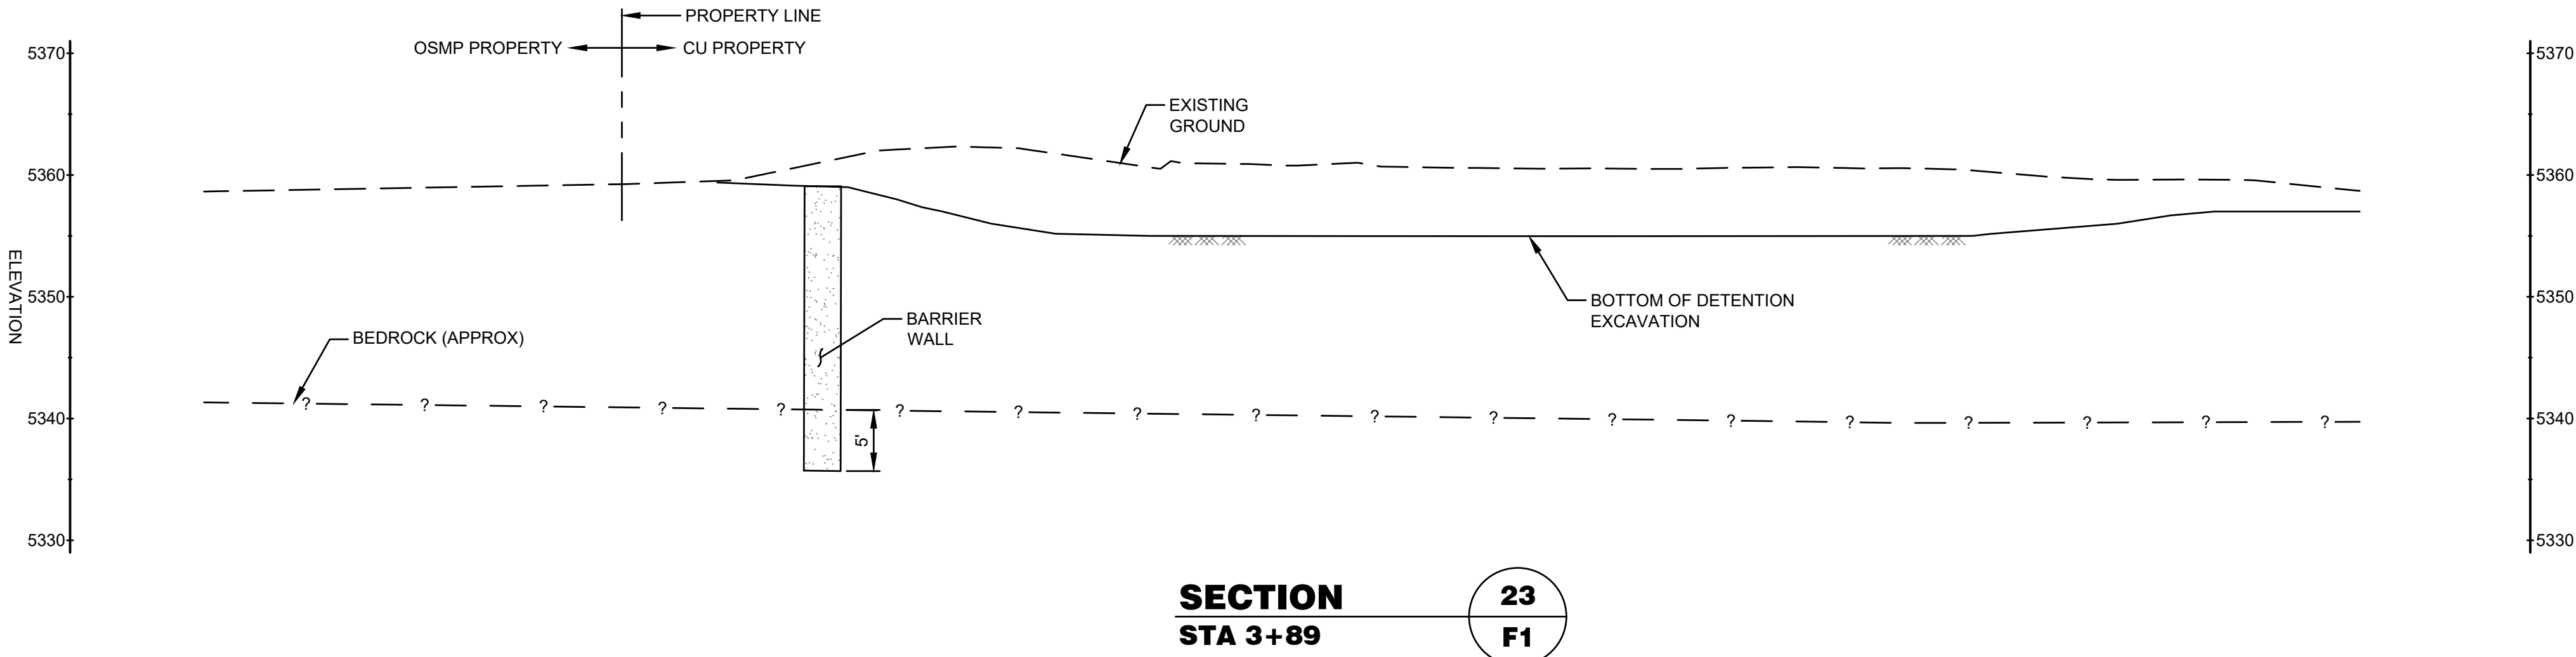

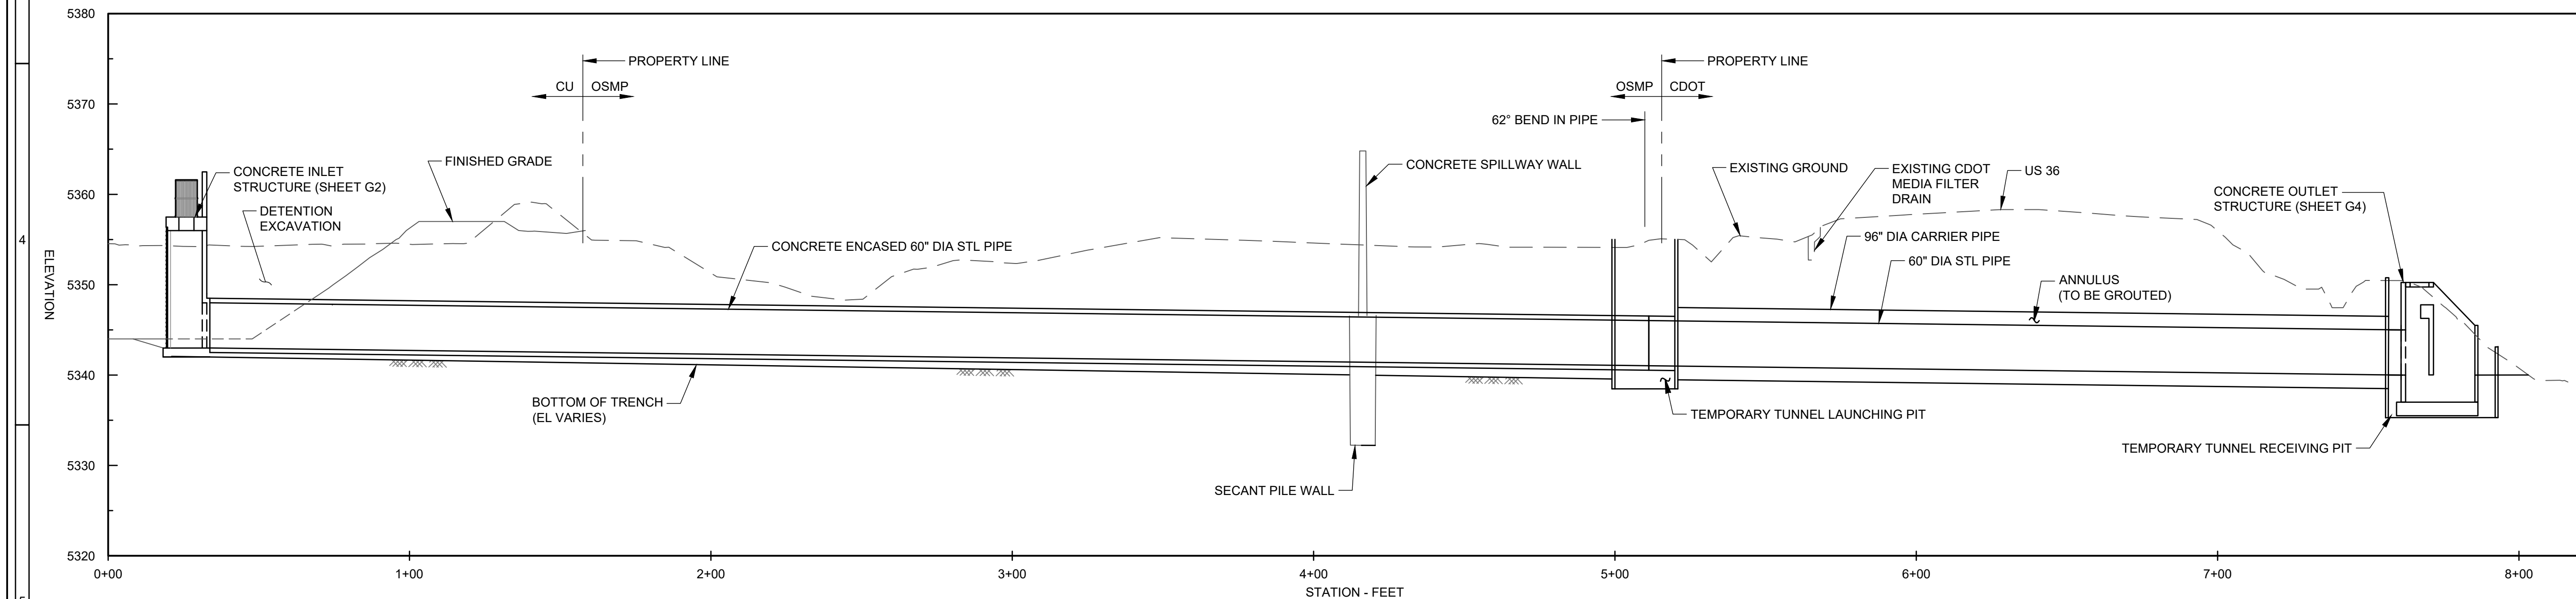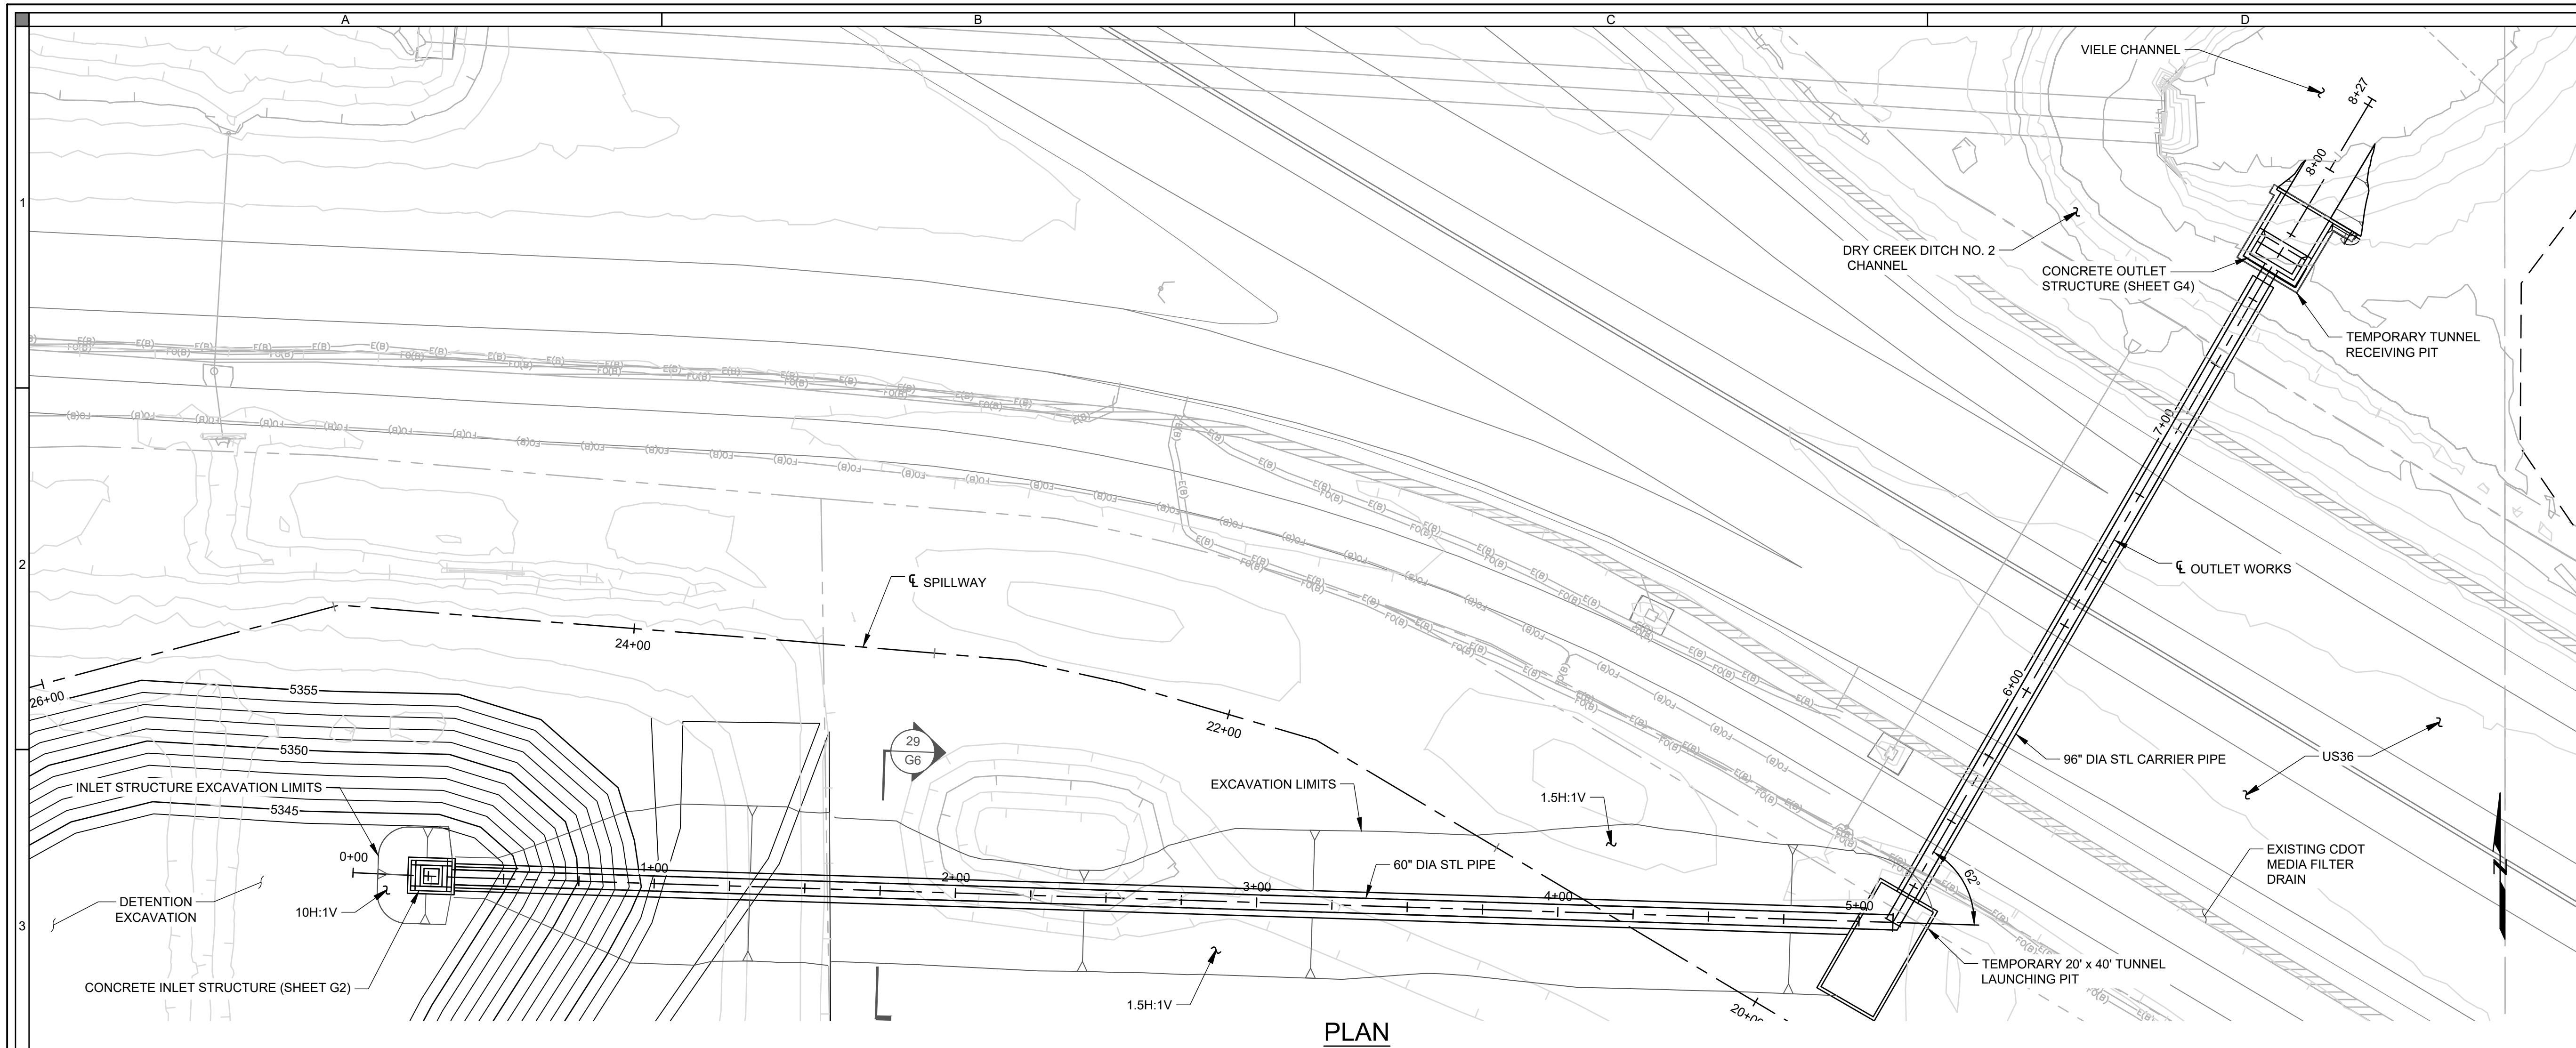[illegible]

DESIGNED BY:	DATE	XXX
DRAWN BY:	DATE	XXX
CHECKED BY:	DATE	XXX
APPROVED BY:	DATE	XXX


RJH PROJECT NUMBER
16134

SOUTH BOULDER CREEK REGIONAL
DETENTION FACILITY


OUTLET WORKS GENERAL PLAN AND PROFILE

SHEET ID
G1

2 OF 58

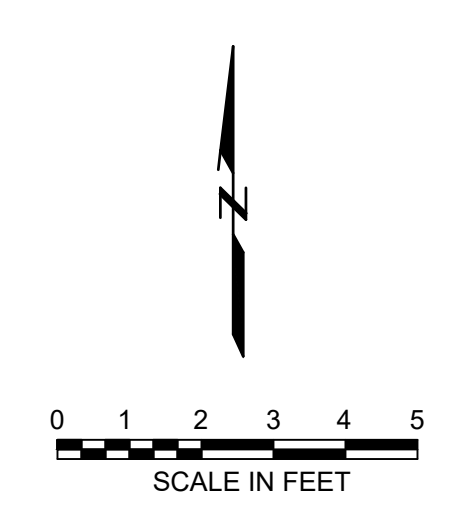

RJH CONSULTANTS
9800 MT PYRAMID COURT, SUITE 330
ENGLEWOOD, CO 80112

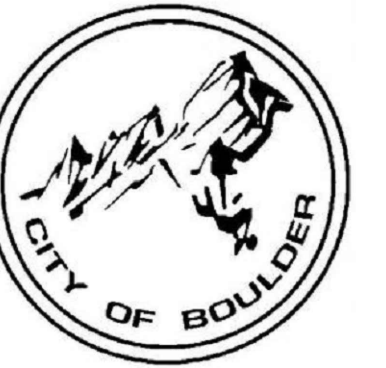

CITY OF BOULDER

DESIGNED BY:	DATE	XXX
DRAWN BY:	DATE	XXX
CHECKED BY:	DATE	XXX
APPROVED BY:	DATE	XXX


RJH PROJECT NUMBER
16134

SOUTH BOULDER CREEK REGIONAL
DETENTION FACILITY

INLET STRUCTURE PLAN

SHEET ID
G2

53 OF 58

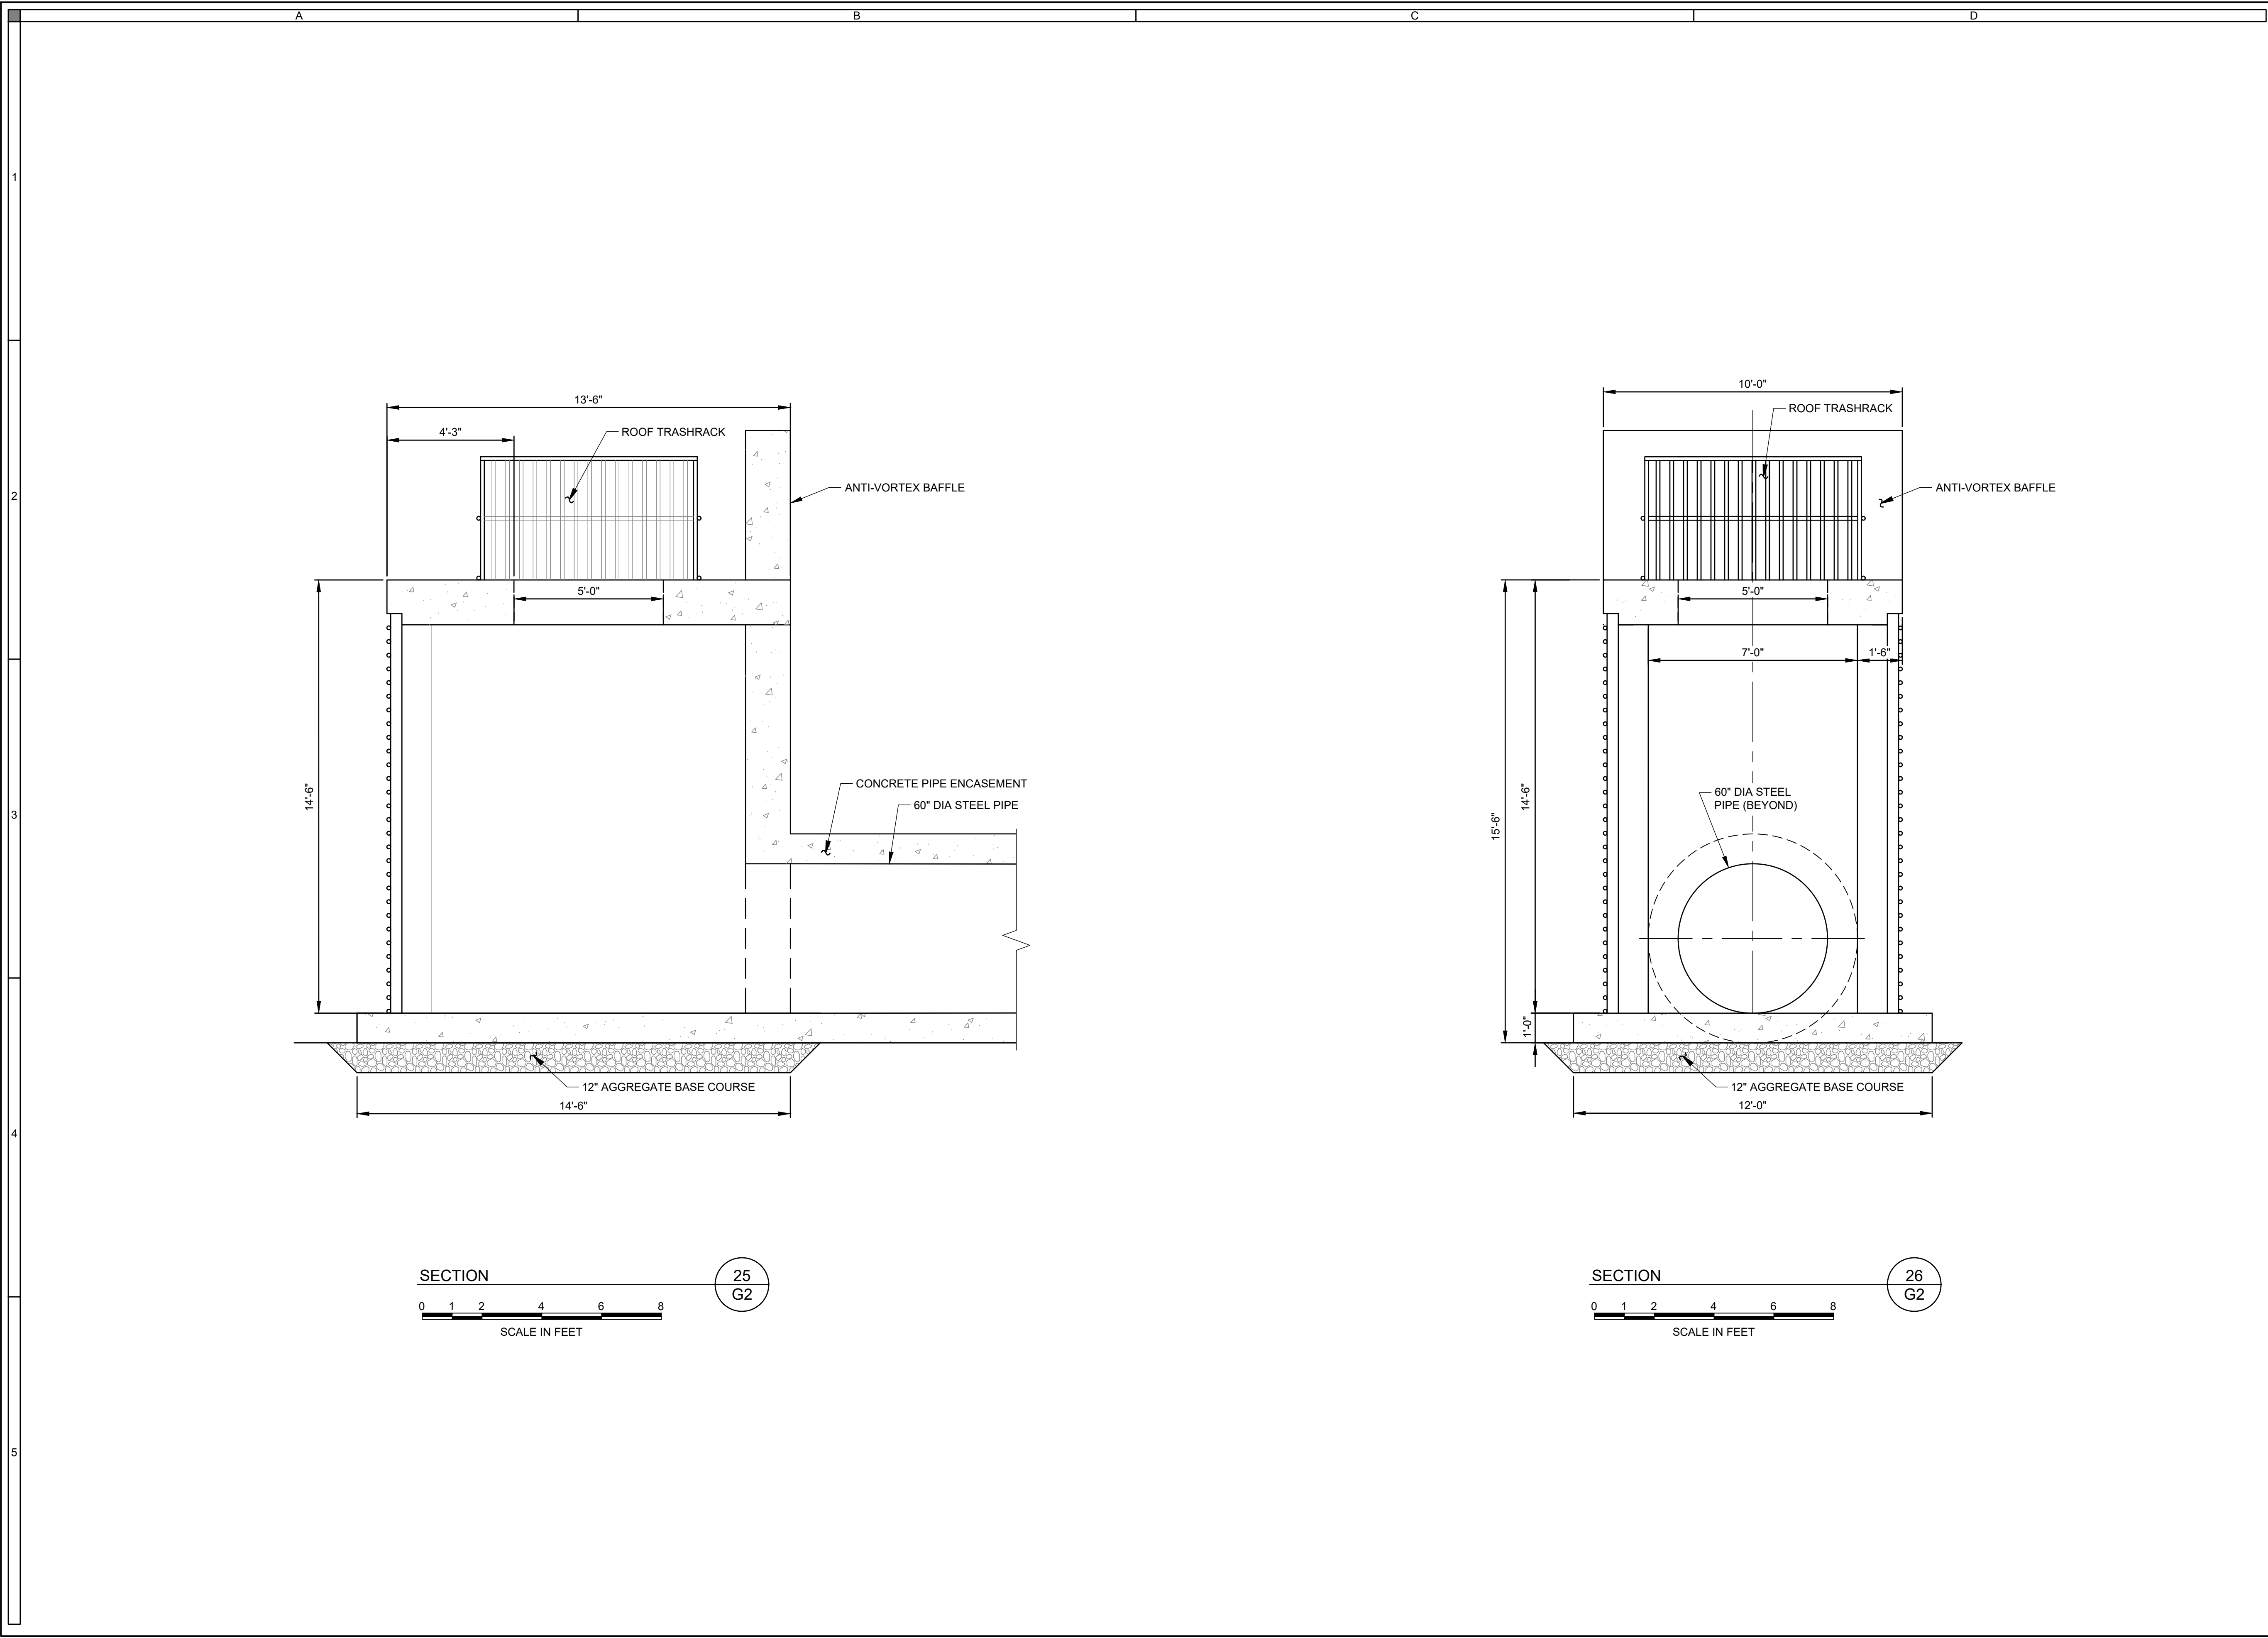

RJH CONSULTANTS
9800 MT PYRAMID COURT, SUITE 330
ENGLEWOOD, CO 80112



CITY OF BOULDER

NO.	DESCRIPTION										
		DATE									

DESIGNED BY:	DATE	XXX
DRAWN BY:	DATE	XXX
CHECKED BY:	DATE	XXX
APPROVED BY:	DATE	XXX


RJH PROJECT NUMBER
16134

SOUTH BOULDER CREEK REGIONAL
DETENTION FACILITY

INLET STRUCTURE SECTIONS AND
DETAILS

SHEET ID
G3

54 OF 58

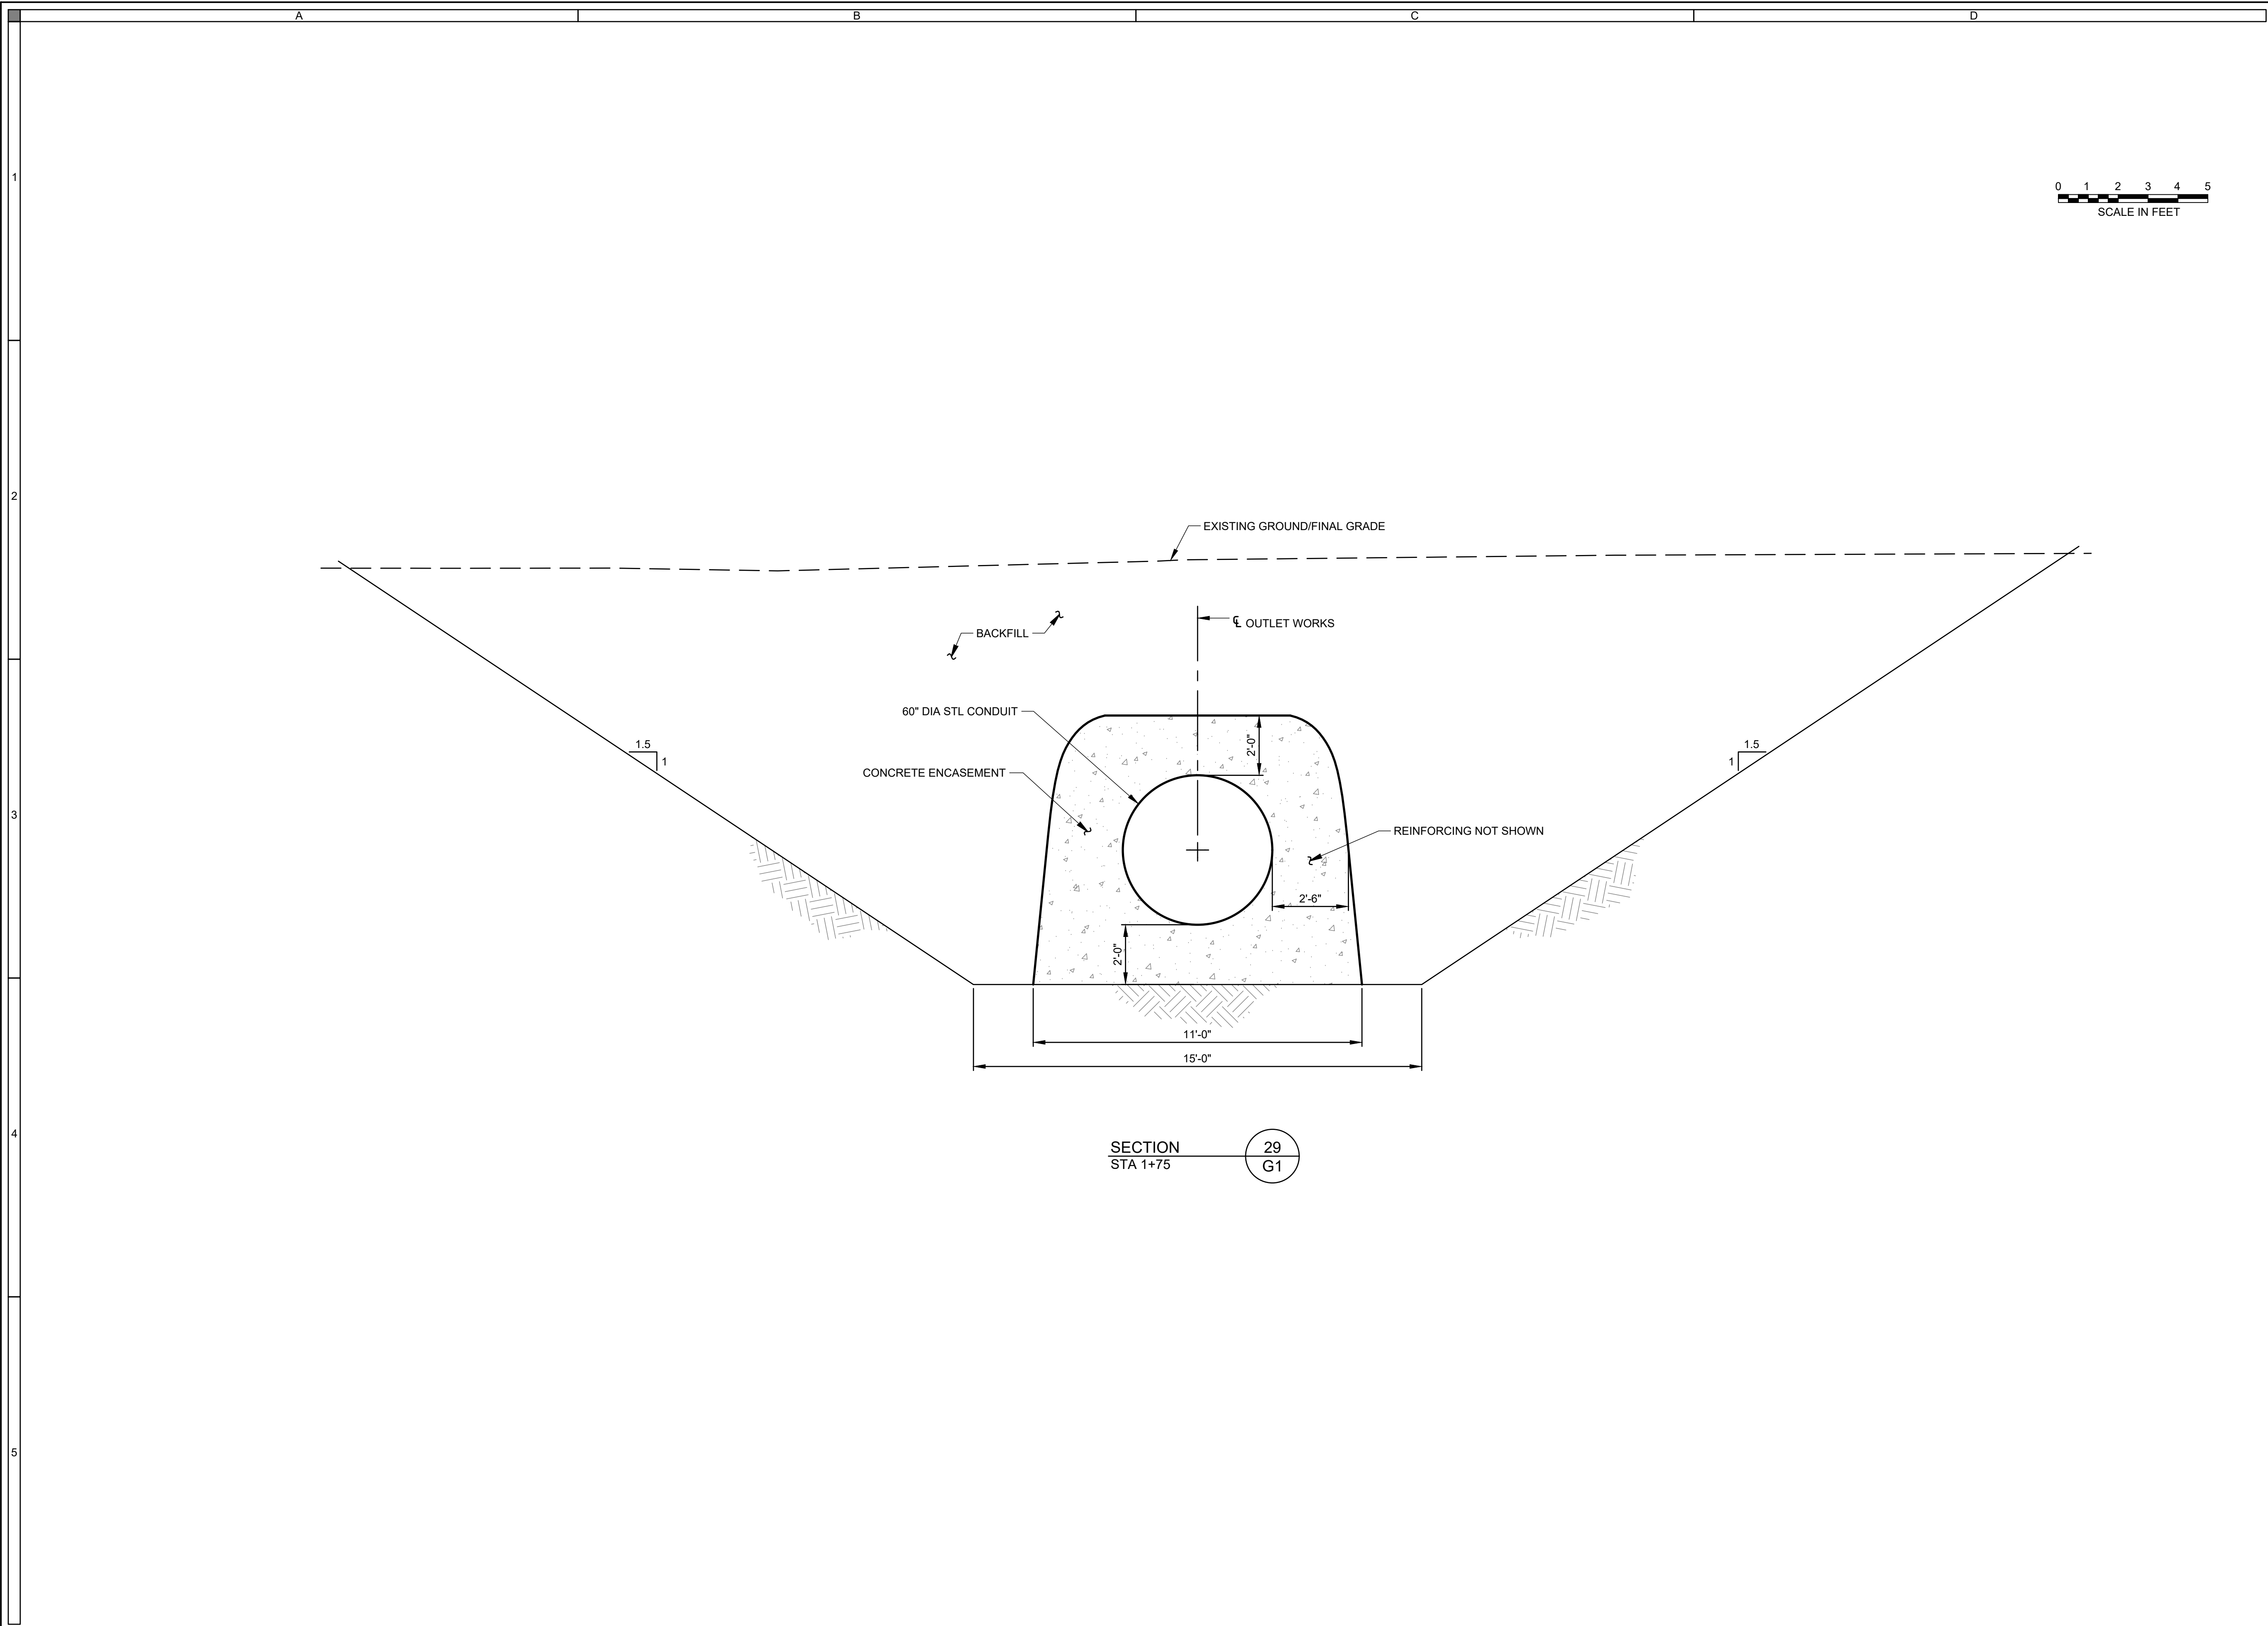

RJH CONSULTANTS
9800 MT PYRAMID COURT, SUITE 330
ENGLEWOOD, CO 80112



CITY OF BOULDER

NO.	DESCRIPTION										
		DATE									

DESIGNED BY:	DATE	XXX
DRAWN BY:	DATE	XXX
CHECKED BY:	DATE	XXX
APPROVED BY:	DATE	XXX

RJH PROJECT NUMBER
16134

SOUTH BOULDER CREEK REGIONAL
DETENTION FACILITY

MISCELLANEOUS SECTIONS AND
DETAILS

SHEET ID
G6

57 OF 58

