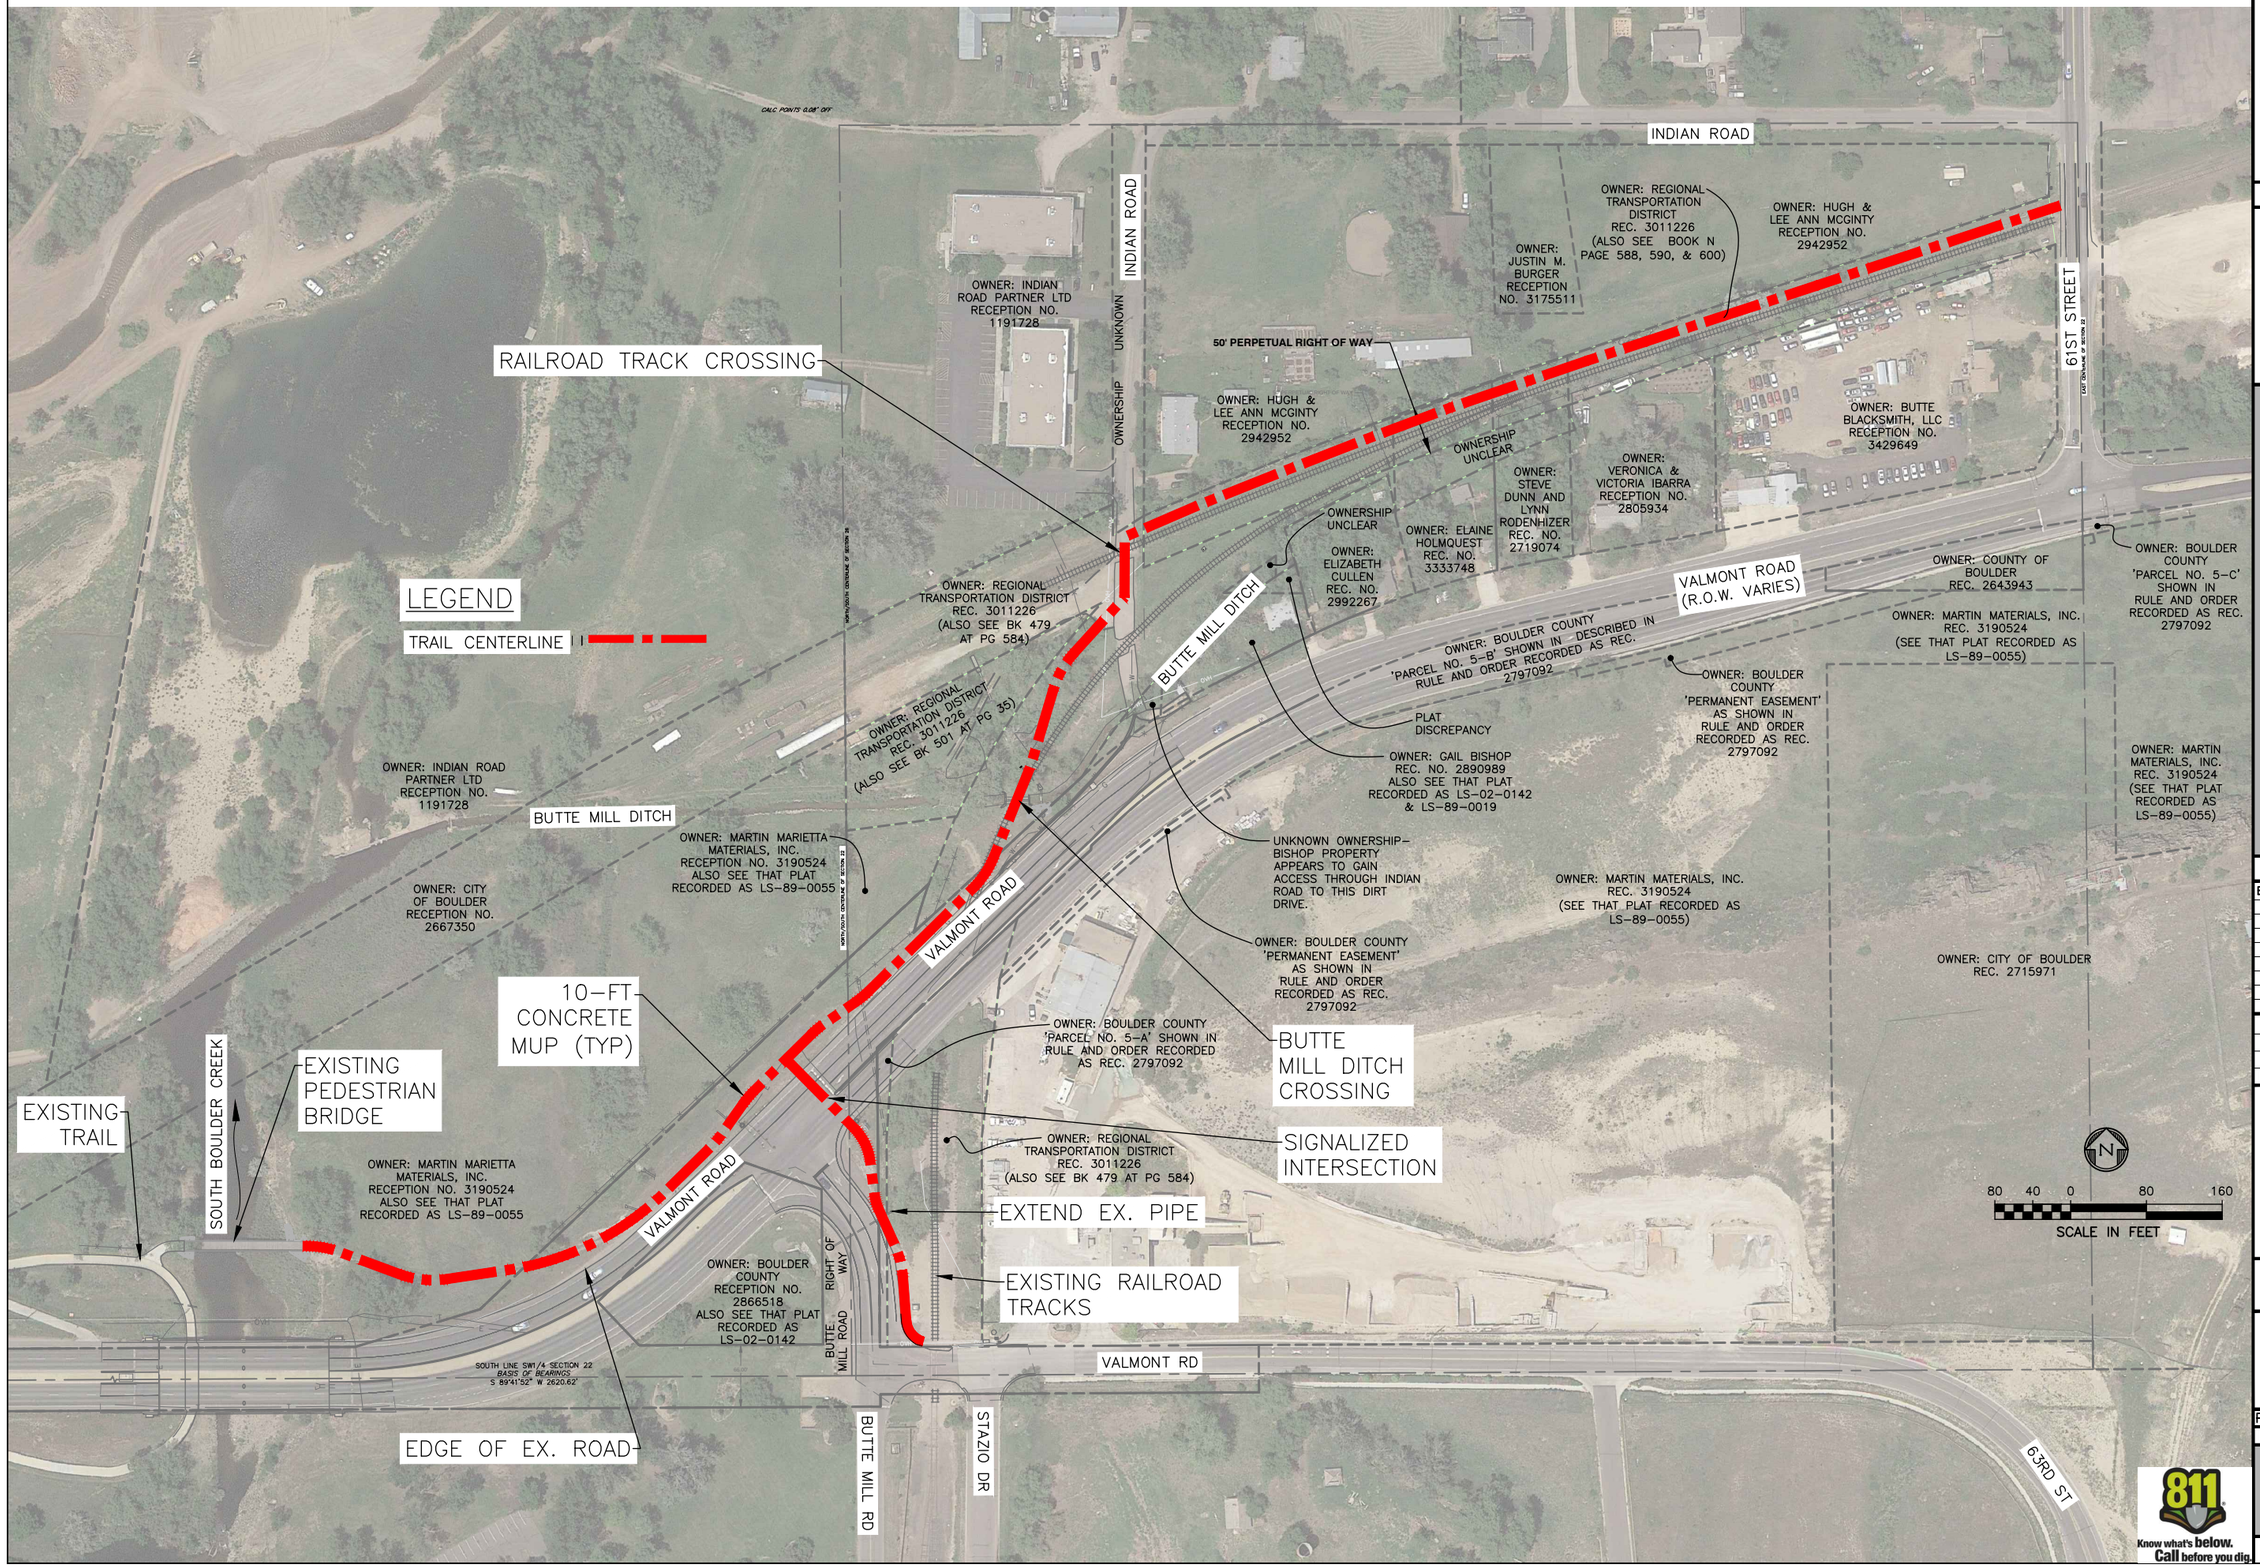


PREPARED BY:

DBC
Drexel, Barrell & Co.
Traditional Services, Innovative Solutions Since 1949

DREXEL, BARRELL & CO.
Engineers•Surveyors
1800 38TH STREET
BOULDER, COLORADO 80301
CONTACT: STEVE LESLIE, P.E.
(303) 442-4338
BOULDER
COLORADO SPRINGS
GREELEY

OWNER:

CITY OF BOULDER
TRANSPORTATION DIVISION
P.O. BOX 791
BOULDER, CO 80306
CONTACT:
LINDSAY MERZ
(303) 441-1983

EXHIBIT FOR:
VALMONT MULTI-USE PATH
SOUTH BOULDER CREEK TO 61ST STREET
CITY OF BOULDER, COLORADO

ISSUE	DATE
EXHIBIT	03/31/20

DESIGNED BY:	SDL
DRAWN BY:	CAF
CHECKED BY:	DFS
FILE NAME:	20889-00_EX01

DRAWING SCALE:
HORIZONTAL: SEE PLAN
VERTICAL: N/A

OVERALL SITE PLAN

PROJECT NO. 20889-00

DRAWING NO.

EX01

SHEET: 1 OF 1

811 Know what's below. Call before you dig.