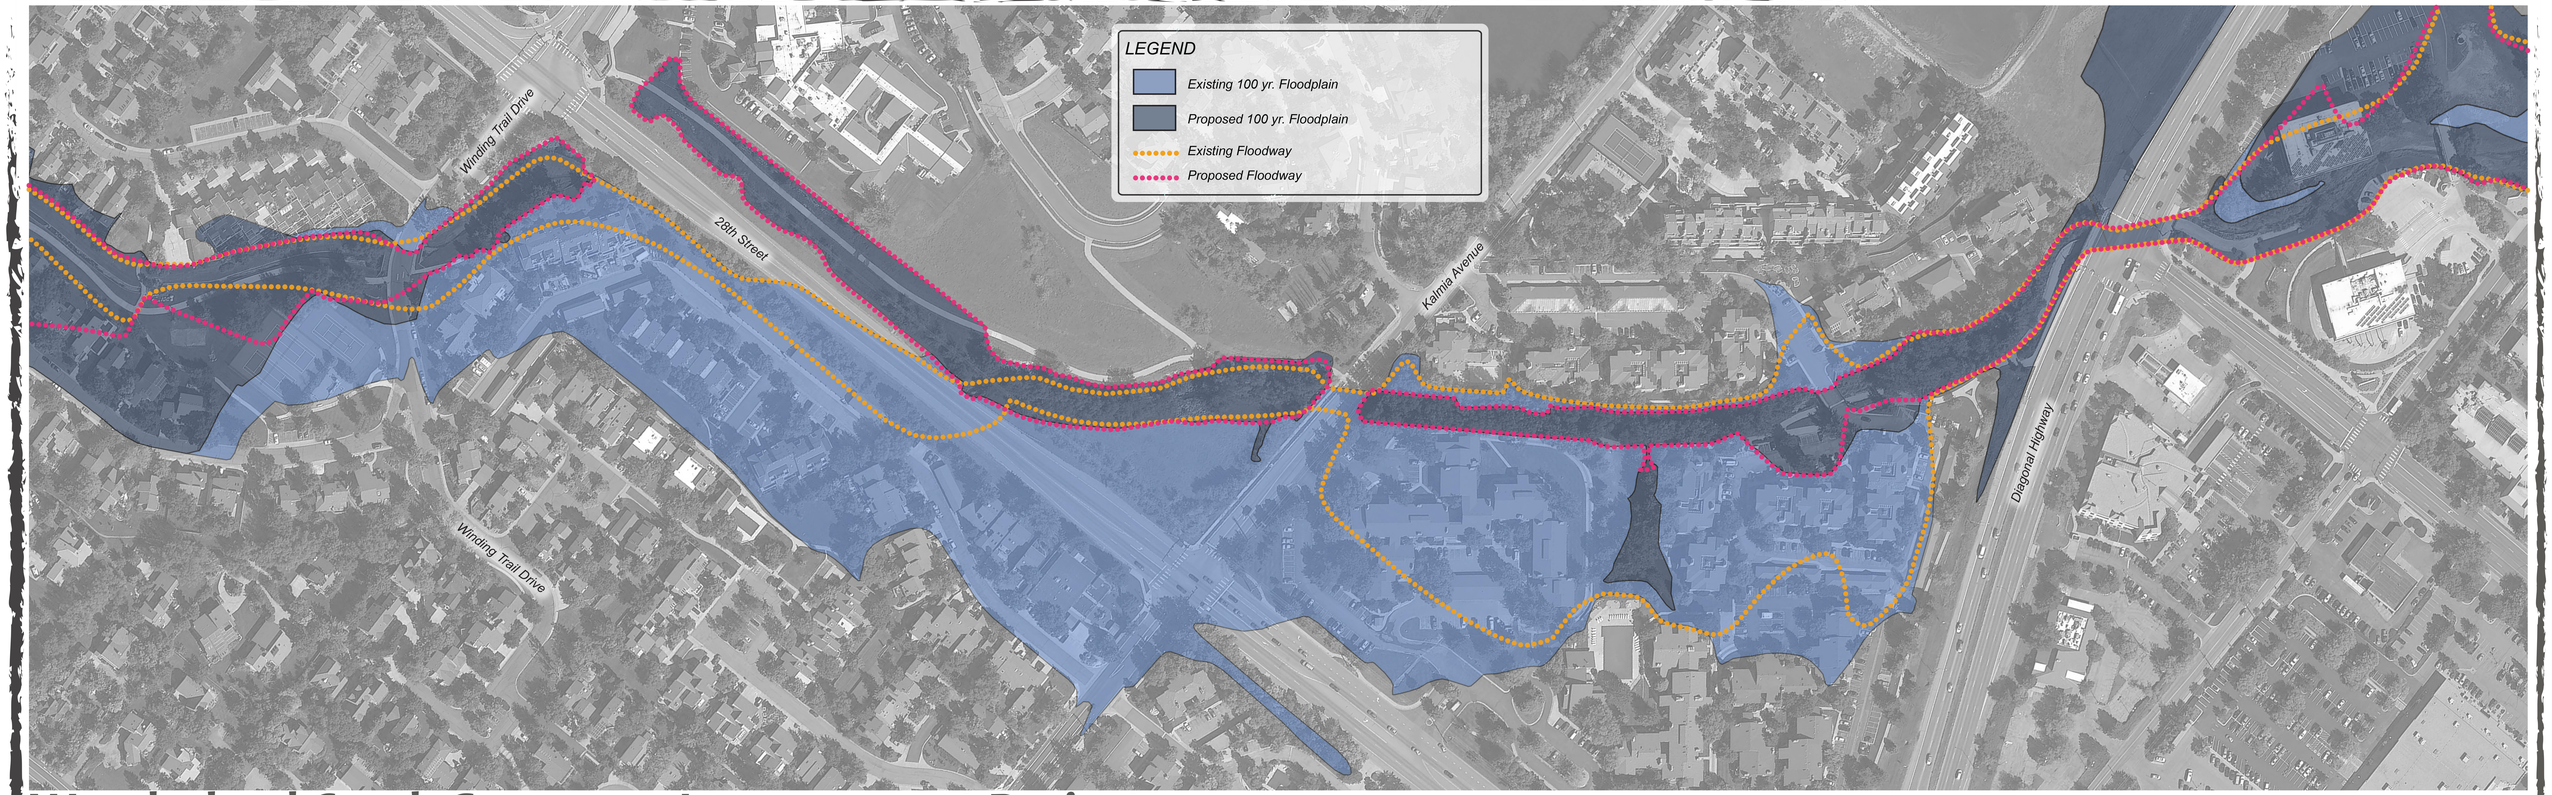

Wonderland Creek Greenway Improvement Project

FLOODPLAIN IMPROVEMENTS

NORTH

0 80' 160' 240'

SCALE: 1" = 40'