Existing cross section

Proposed cross section D-D

Proposed cross section E-E

Protected intersection

Raised bikeway and sidewalk crossing

Bus stop and protected bikeway

Bus stop shelter and amenities

Landscaping options

Green screening for parking or retaining walls

Enhanced wayfinding

Mobility hubs

Bend-in concept

Bend-out concept

Raised small bend-out concept

Raised big bend-out concept

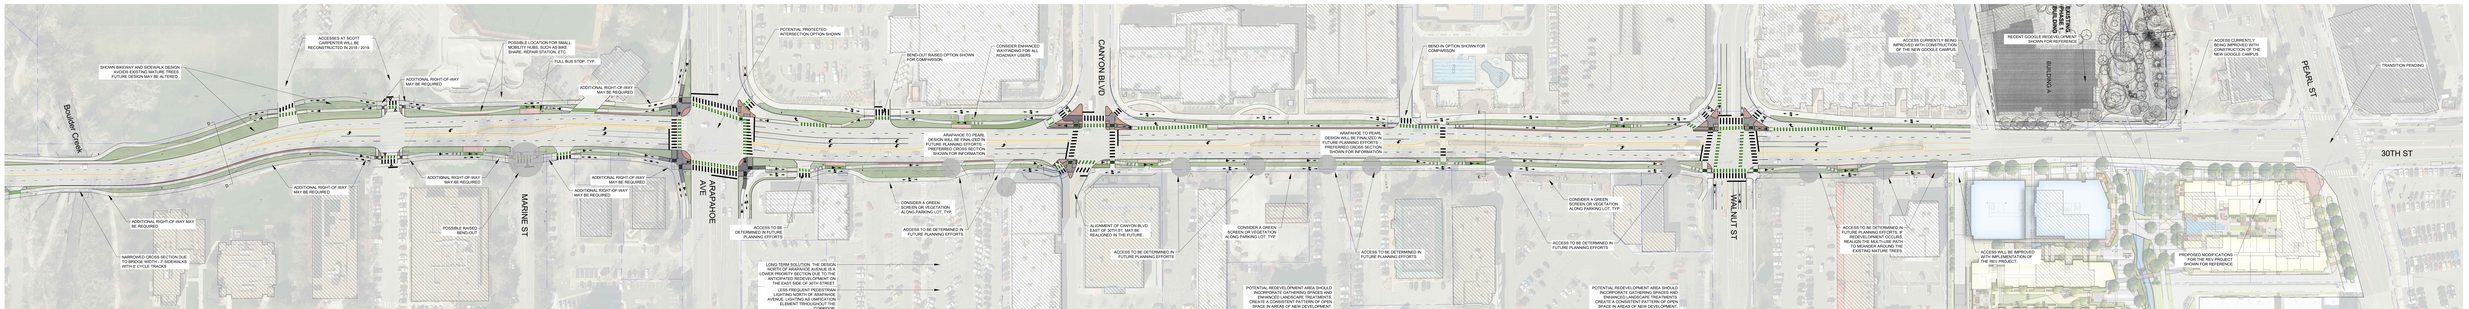

30th Street - Boulder Creek to Pearl Street

City of Boulder - 30th and Colorado Corridor Study

30TH & COLORADO CORRIDORS STUDY

FOX TUTTLE HERNANDEZ TRANSPORTATION GROUP

Scale: Approx. 1" = 30'

May, 2018

North