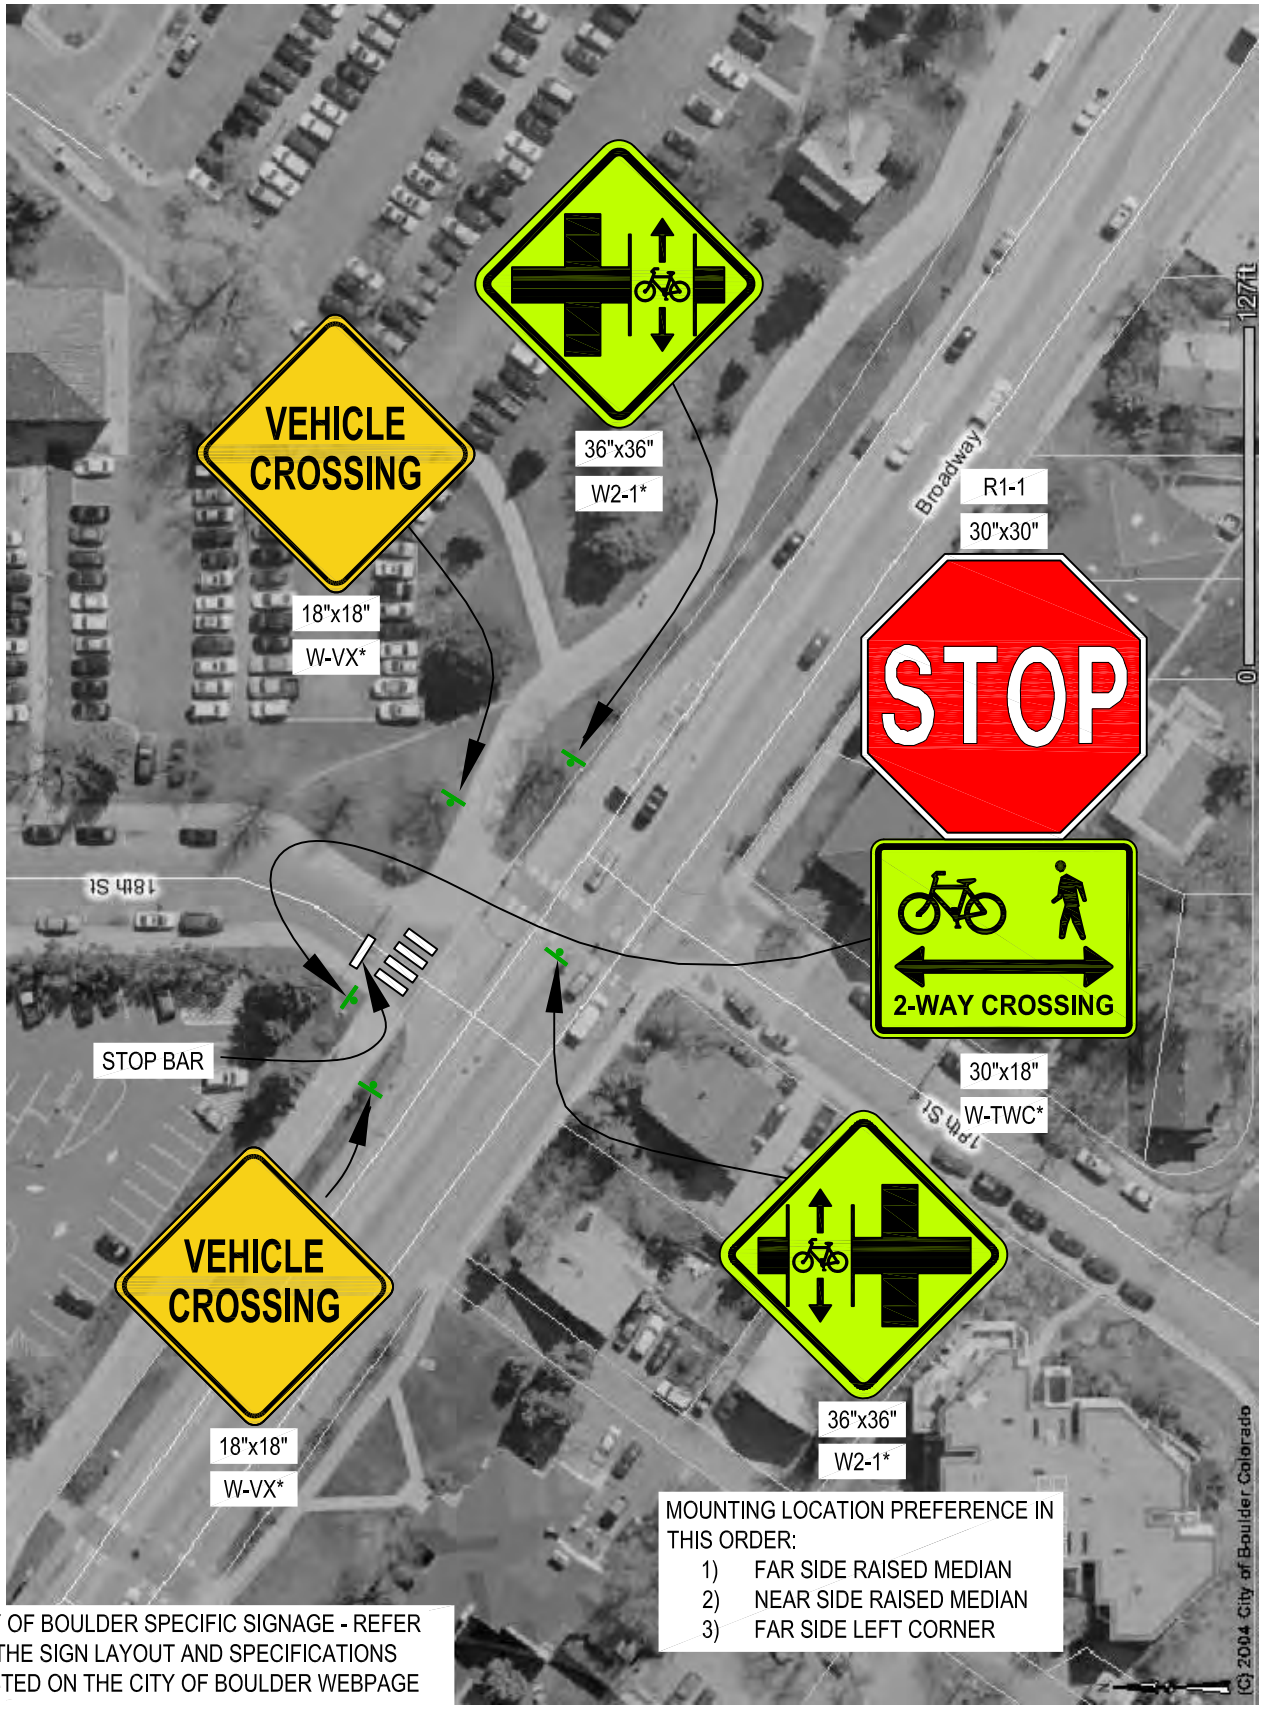

MOUNTING LOCATION PREFERENCE IN THIS ORDER:

1) FAR SIDE RAISED MEDIAN
2) NEAR SIDE RAISED MEDIAN
3) FAR SIDE LEFT CORNER

* CITY OF BOULDER SPECIFIC SIGNAGE - REFER TO THE SIGN LAYOUT AND SPECIFICATIONS POSTED ON THE CITY OF BOULDER WEBPAGE

FOX HIGGINS TRANSPORTATION GROUP

BOULDER BIKEWAY TRAFFIC CONTROL

MULTI-USE PATH CROSSING AT TYPICAL UNSIGNALIZED INTERSECTION

FH Project #	01033	Original Scale	NTS	Date	10/22/09	Drawn by	BF	Figure #	1