19th Street Multimodal Improvements

Construct Norwood to Sumac; Plan Sumac to Yarmouth

Alternative 1 - *Attached Sidewalks & On-Street Bike Lanes*

Typical Section

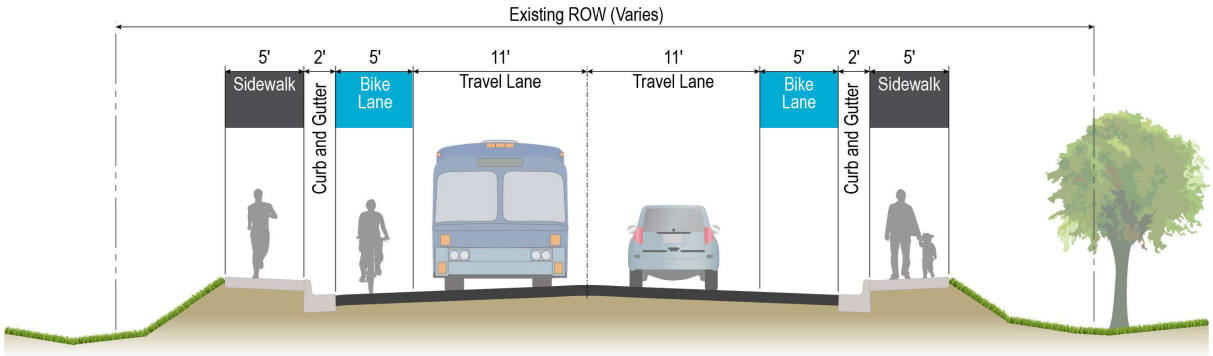

Attached Sidewalk Example

Plan View

5' Bike Lane
5' Sidewalk
2' Curb + Gutter
100 Year Floodplain
Wonderland Creek
Githens Acres Lateral
Bus Stop

North →

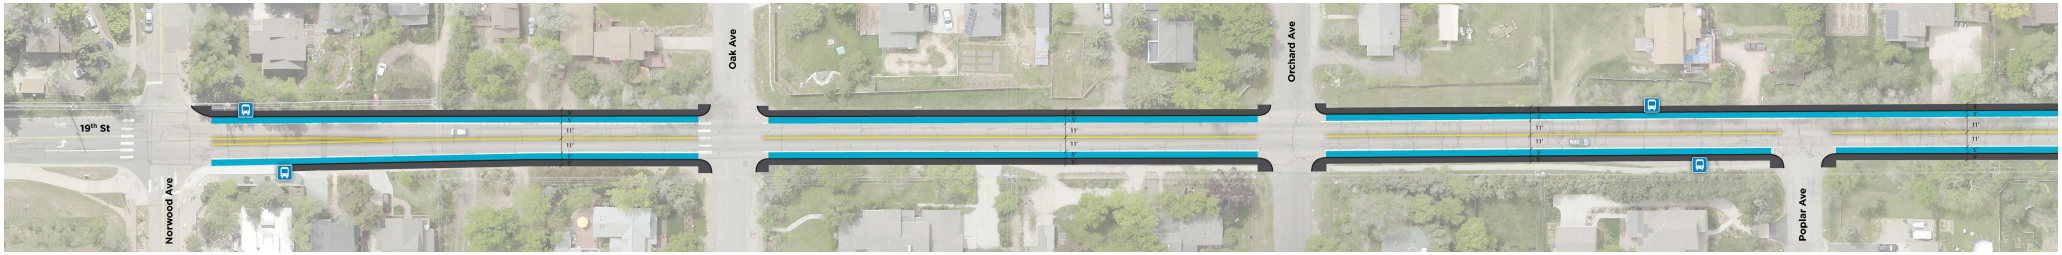

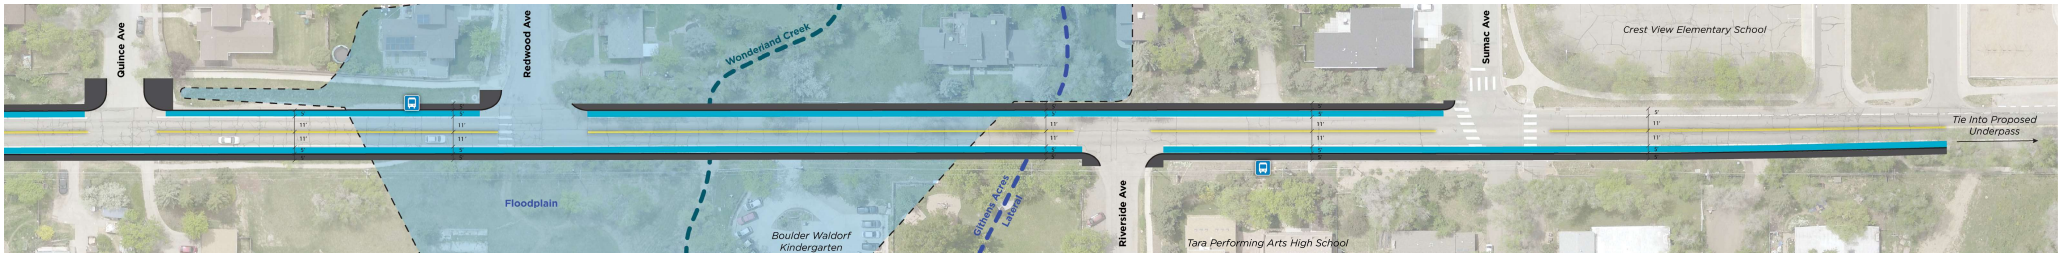

Project Website: **bit.ly/19thProject**