19th Street Multimodal Improvements

Construct Norwood to Sumac; Plan Sumac to Yarmouth

Alternative 3 - *Combination of Detached & Attached Sidewalks & On-Street Bike Lanes*

Typical Section

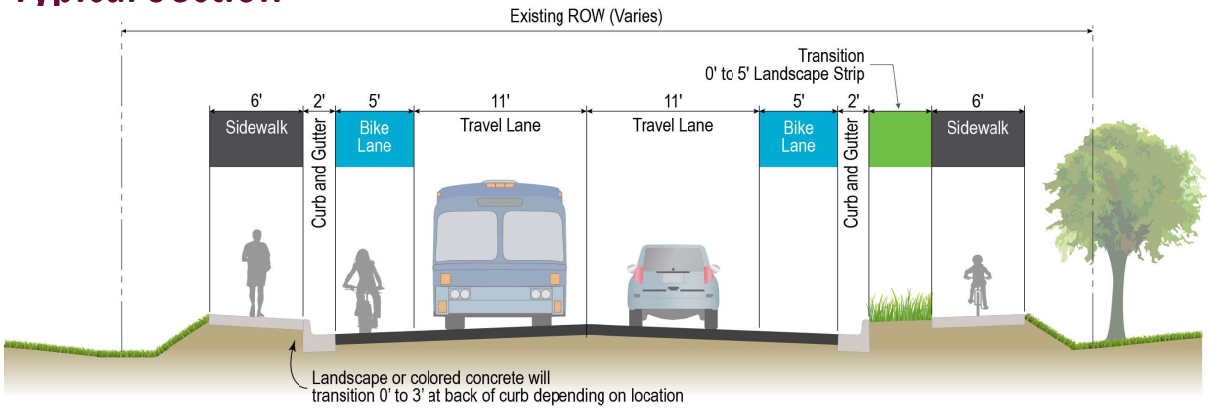

Combination of Attached & Detached Sidewalk Example

Plan View

5' Bike Lane
Landscape Strip
6' Sidewalk
Colored Concrete Buffer
2' Curb + Gutter
100 Year Floodplain
Wonderland Creek
Githens Acres Lateral
Bus Stop

North →

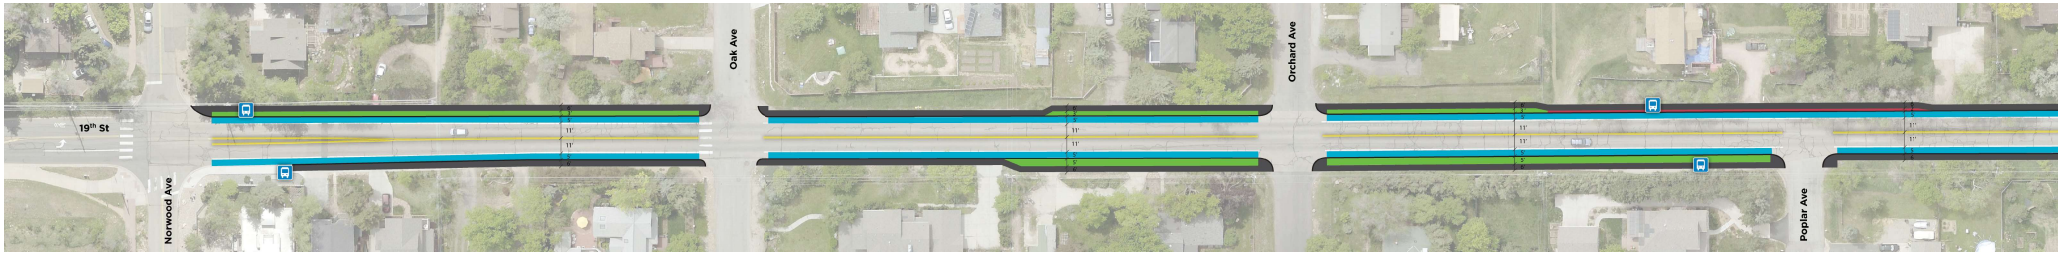

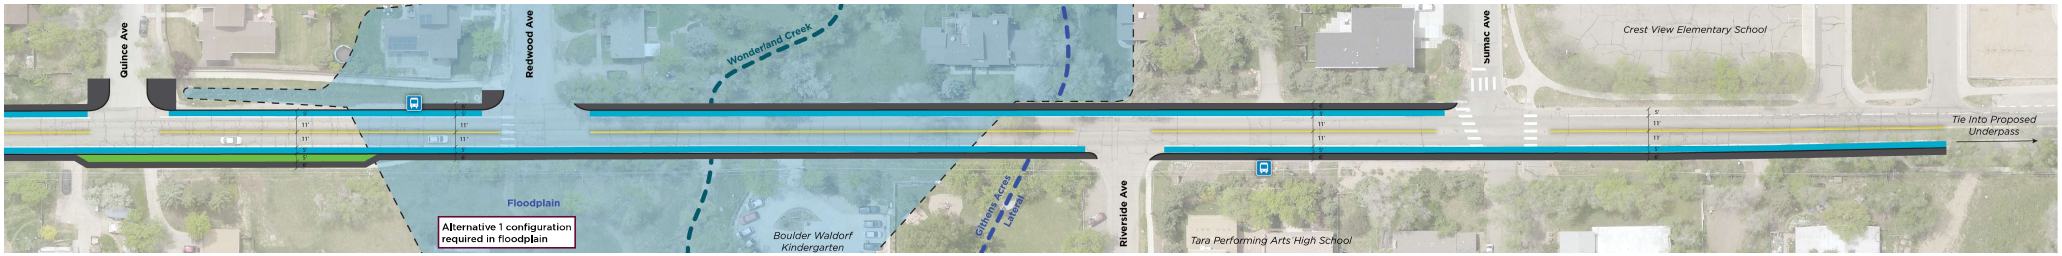

Project Website: **bit.ly/19thProject**