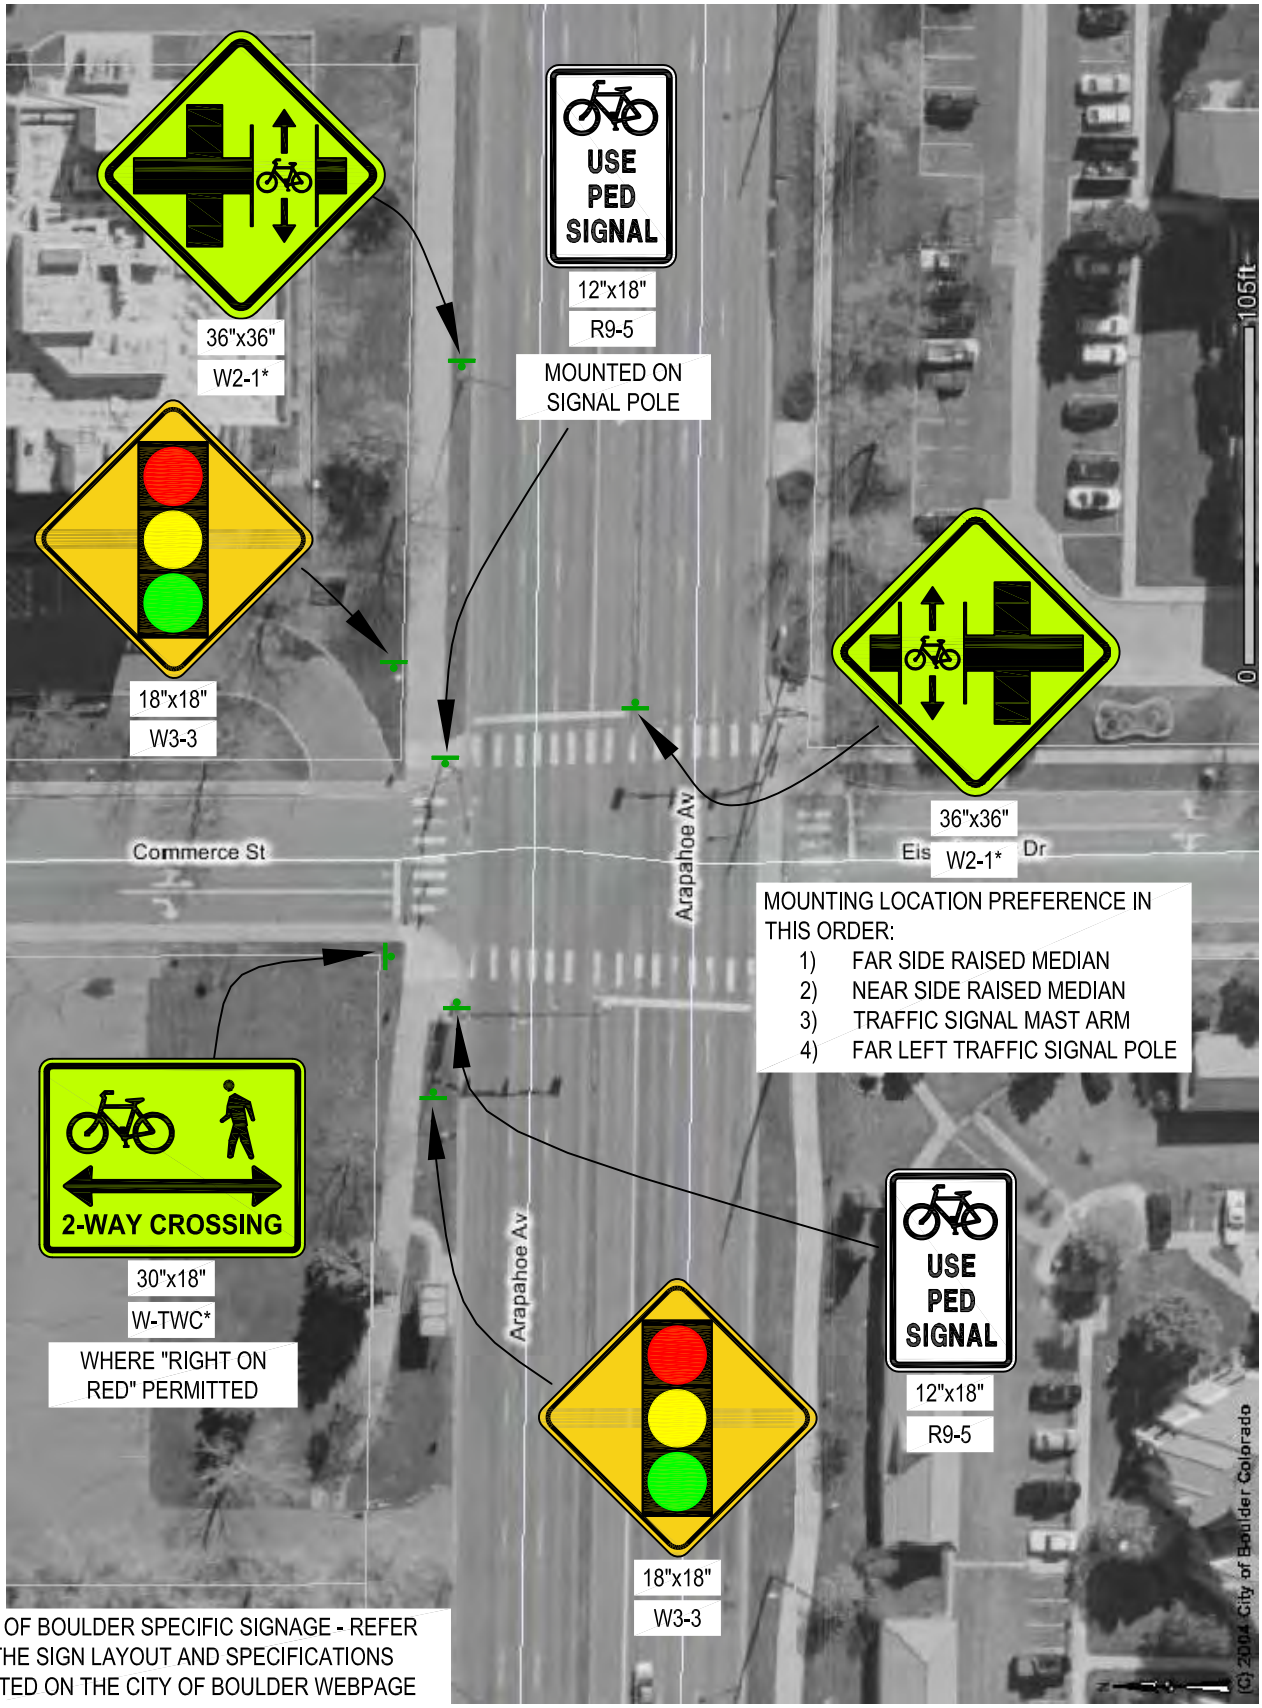

* CITY OF BOULDER SPECIFIC SIGNAGE - REFER TO THE SIGN LAYOUT AND SPECIFICATIONS POSTED ON THE CITY OF BOULDER WEBPAGE

FOX HIGGINS TRANSPORTATION GROUP

BOULDER BIKEWAY TRAFFIC CONTROL

MULTI-USE PATH CROSSING AT TYPICAL SIGNALIZED INTERSECTION

FH Project #	01033	Original Scale	NTS	Date	10/22/09	Drawn by	BF	Figure #	2