Pause Point / Small Gathering Space

Integrate art at Bus Stops

Bus stop and protected bikeway

Bus stop shelter and amenities

Business Access and Transit Lane

Enhanced waylinding

Green screening for parking or retaining walls

Bend-In Concept

Bend-Out Concept

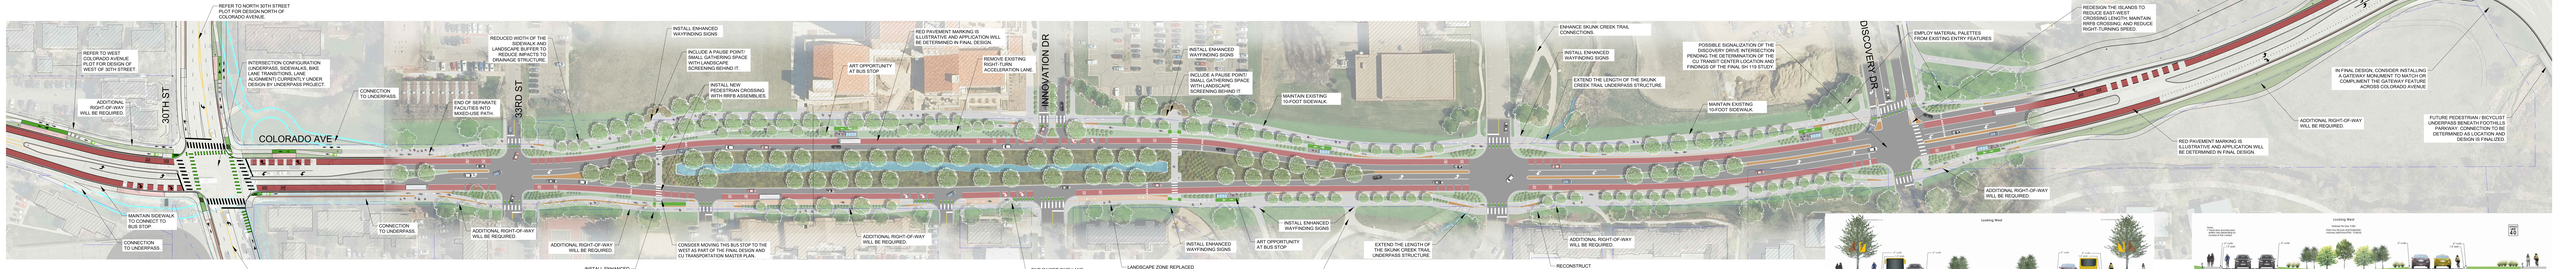

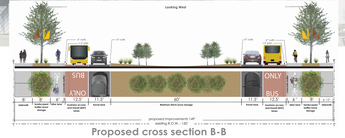

Proposed cross section B-B

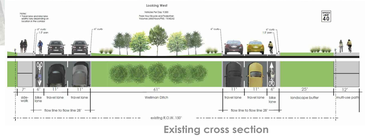
Looking West
Sidewalk Ditch
Sidewalk Ditch
Sidewalk Ditch